

250 Broadway

Block: , Lot: , BIN:

Block: , Lot: , BIN:

Block: , Lot: , BIN:

Block: , Lot: , BIN:

Block: , Lot: , BIN:


Sent By: IMA;

212 727 7181;

Sep-18-01 3:46PM;

Page 11

2ND FLOOR

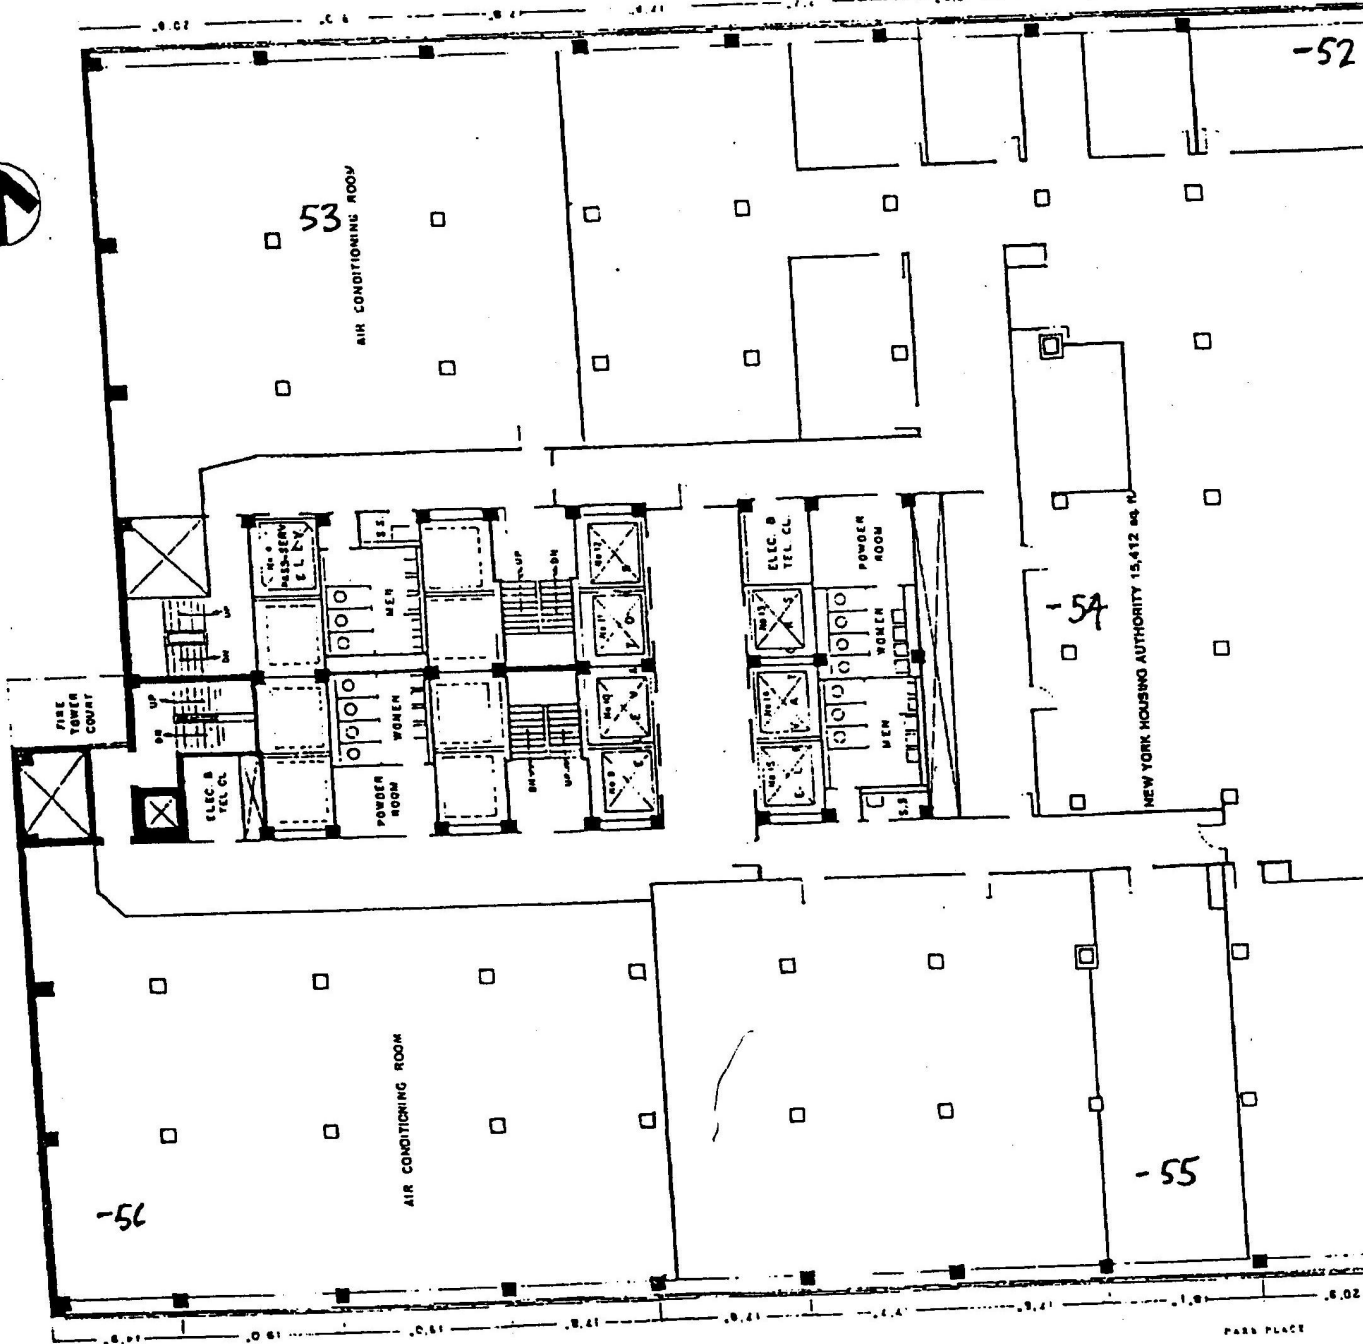


Sent By: IMA;

212 727 7181;


Sep-18-01 3:46PM;

Page 12

3RD Floor

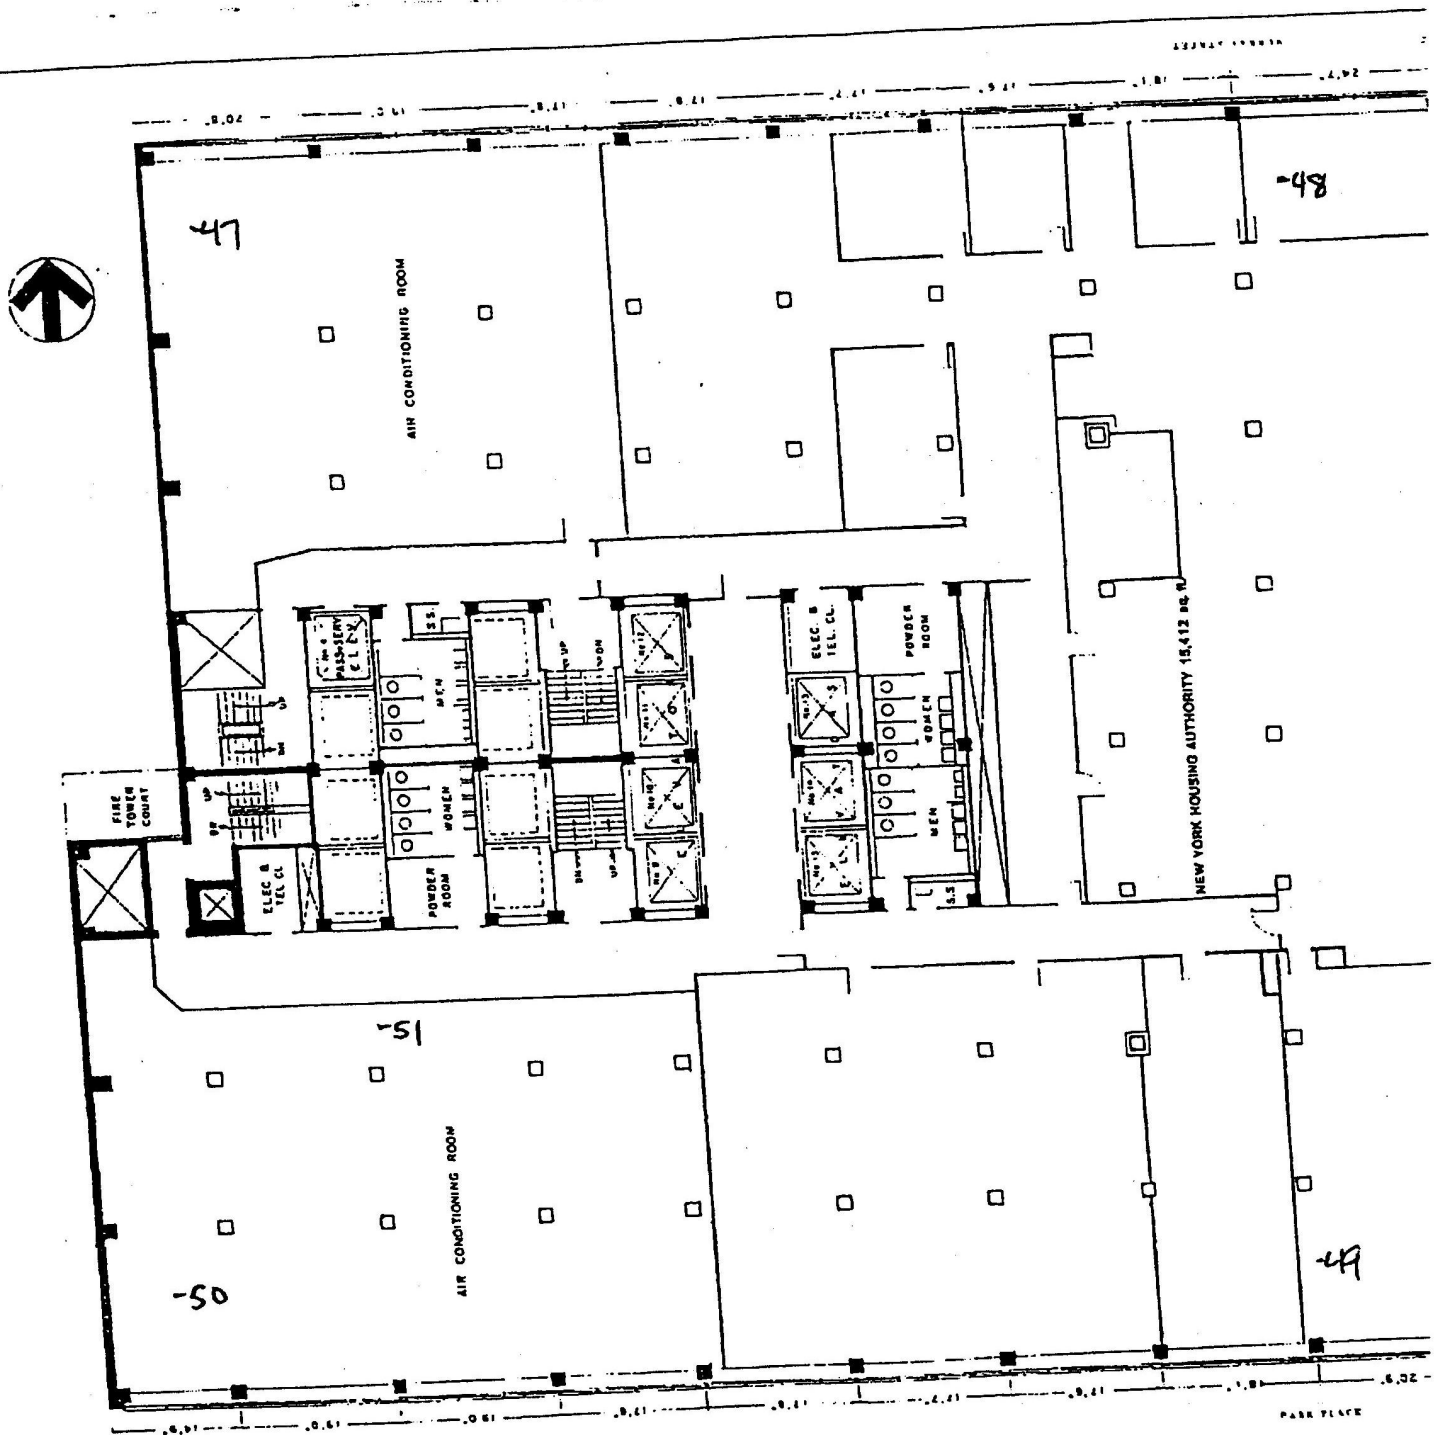

4TH Floor

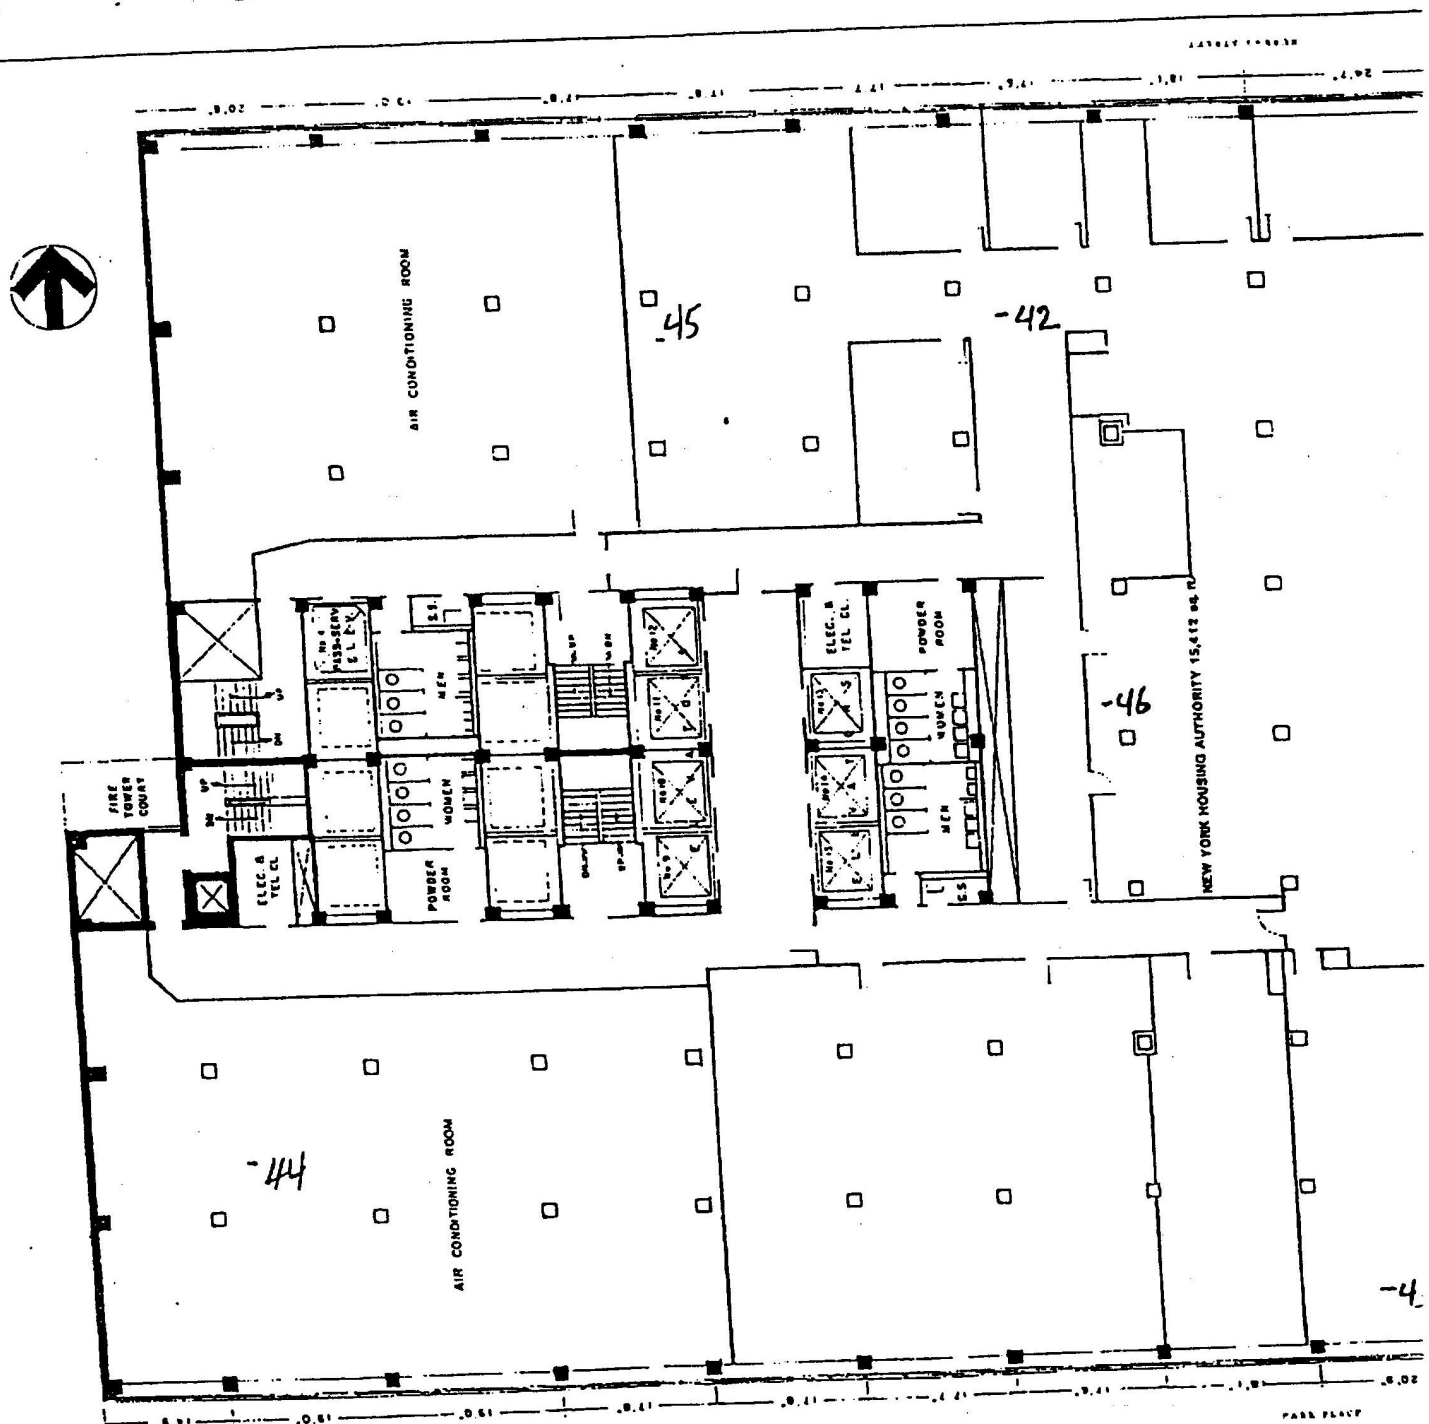


Sent By: IMA;

212 727 7181;


Sep-18-01 3:47PM;

Page 14/28


5TH FLOOR

 


AREA UNDER
DEMOLITION -
NO SAMPLING
PERFORMED

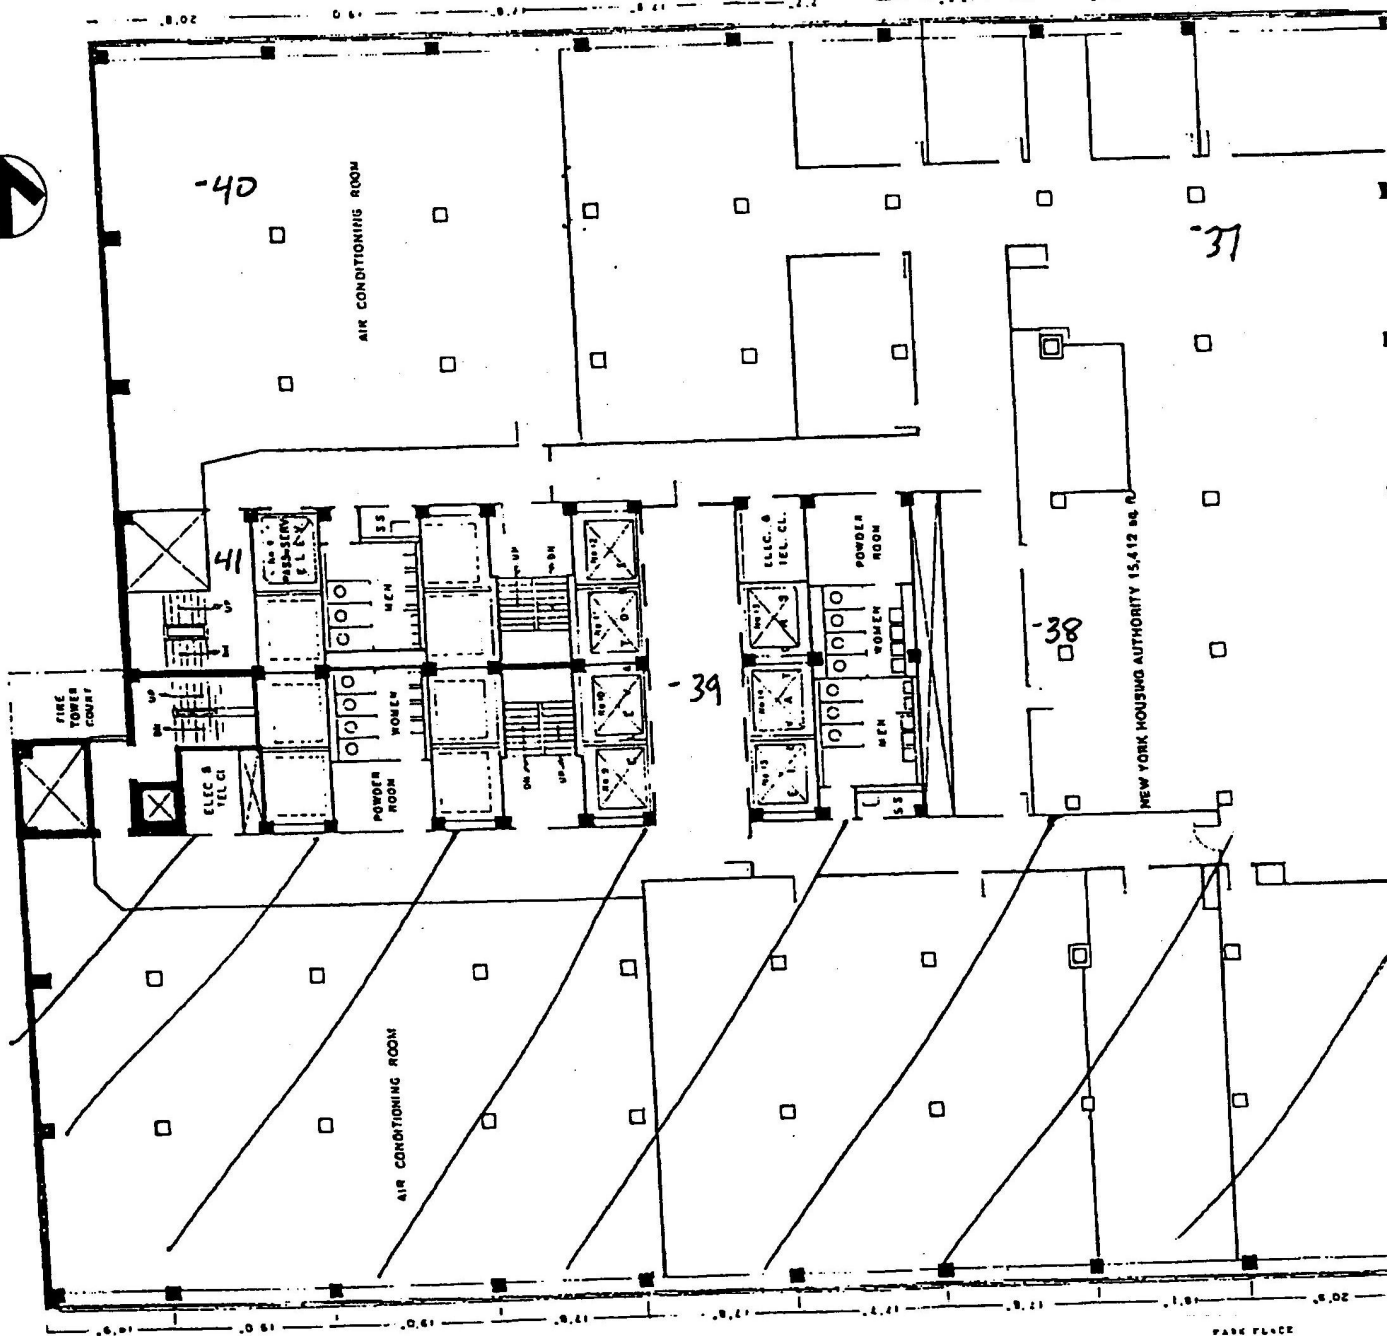

8TH Floor

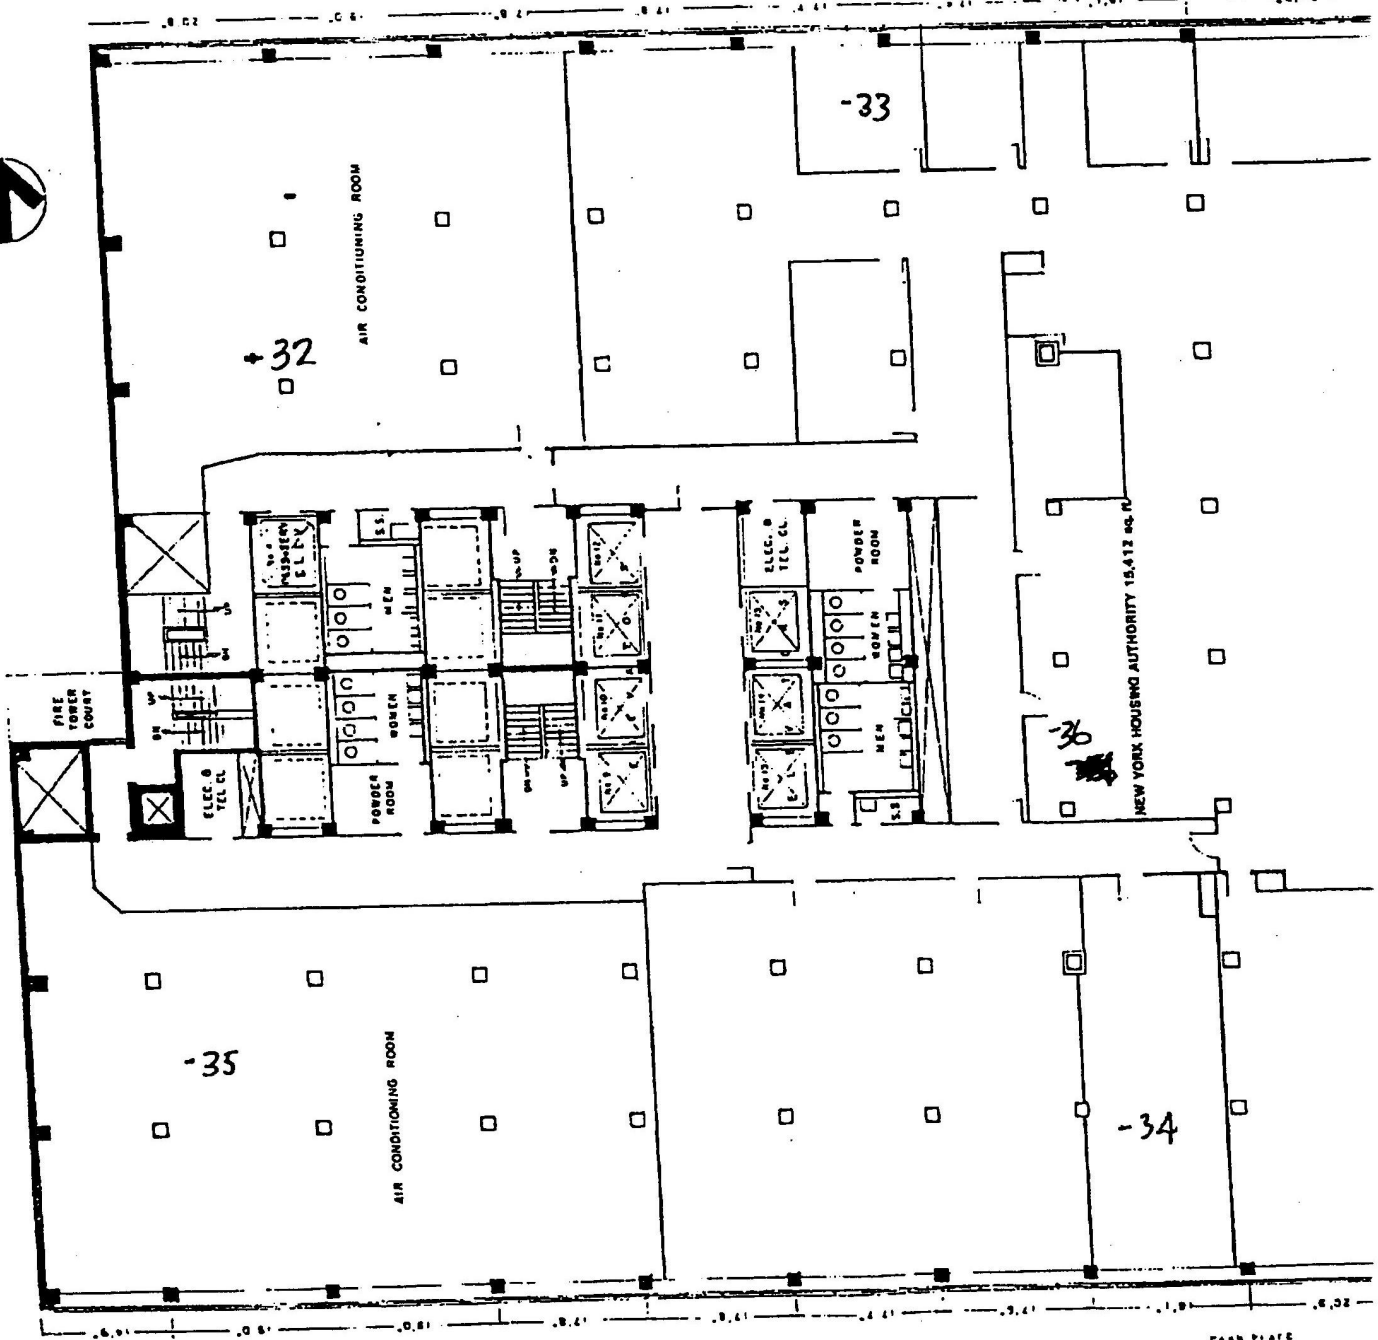

7TH FLOOR

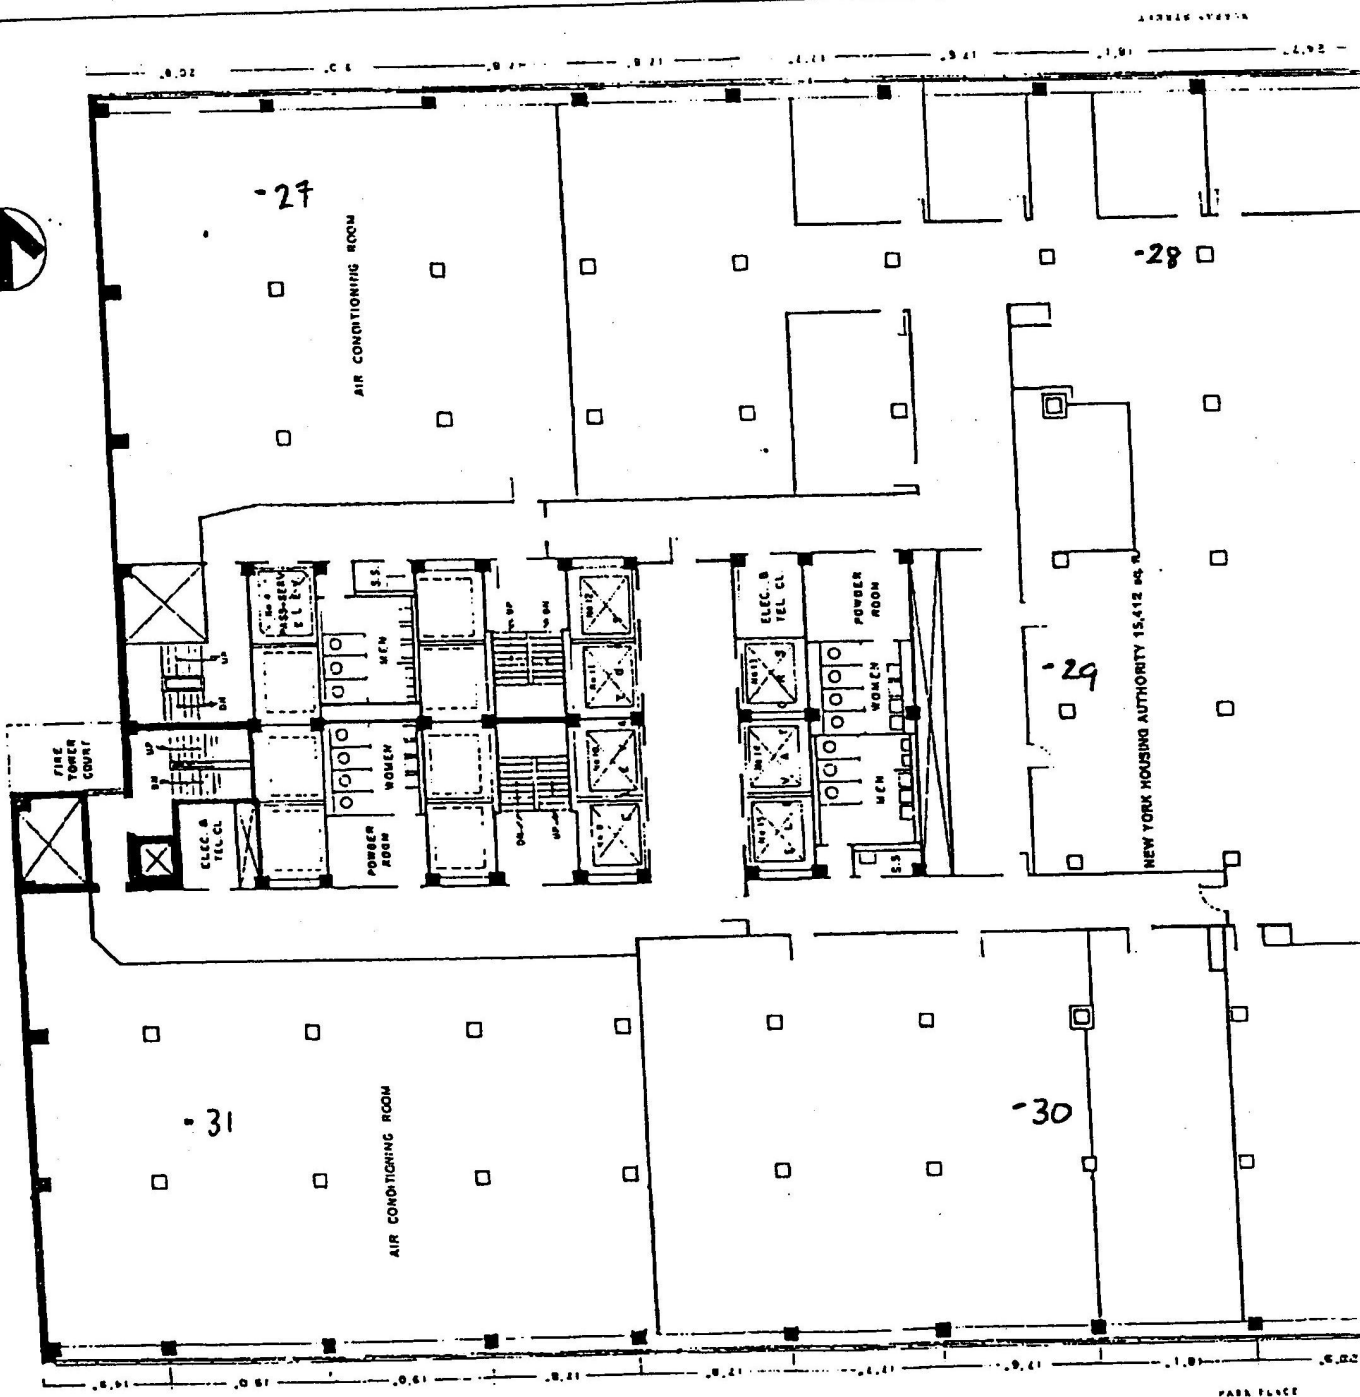


Sent By: IMA;

212 727 7181;

Sep-18-01 3:48PM;

Page 17/28

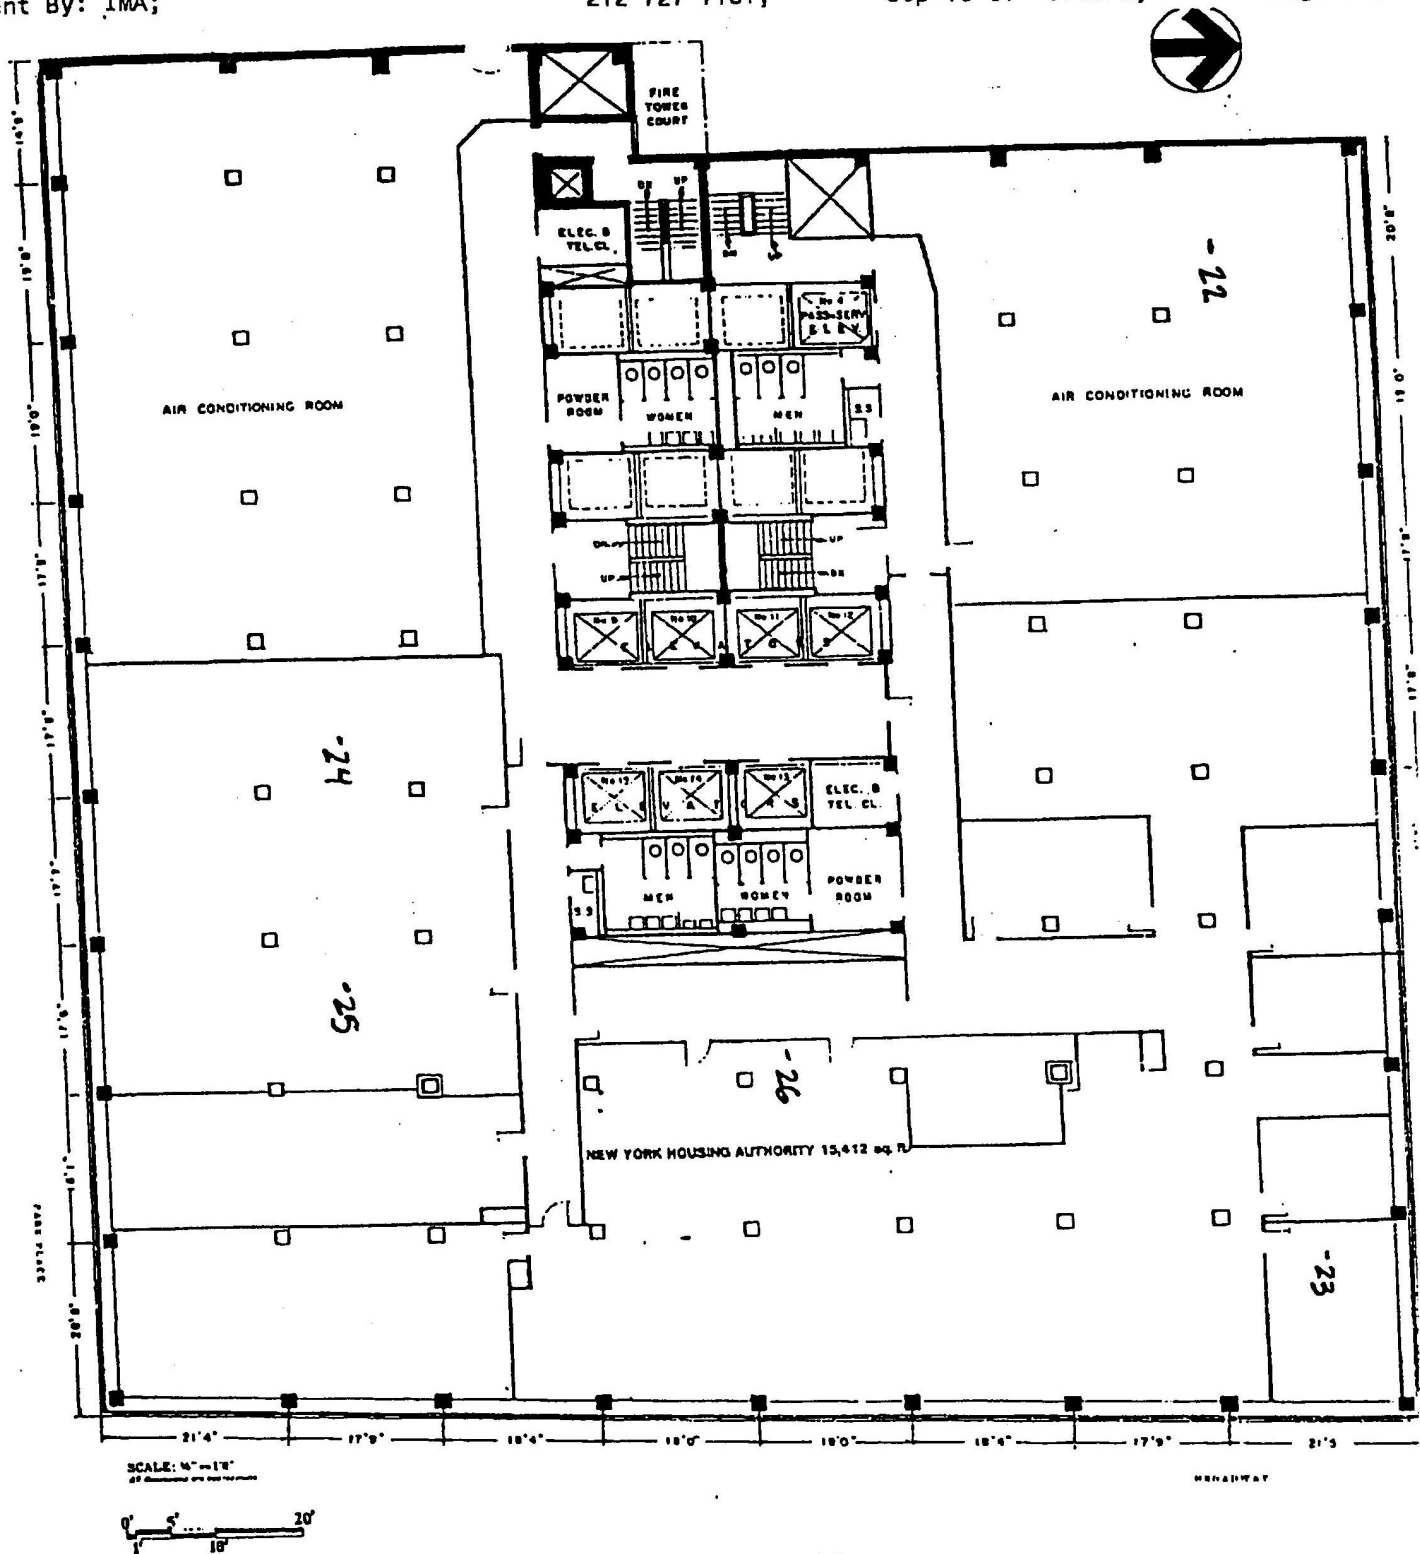

SCALE: 1/4" = 1'-0"




250
BROADWAY

30-Story Air-Conditioned Office Building
Midtown
From 11th Floor to Murray Street
(Opposite City Hall)


8th FLOOR PLAN

8th Floor

WEISBERG, CASTRO
ARCHITECTS-DESIGN
875 AVE. OF THE AMES
NEW YORK, NEW YORK

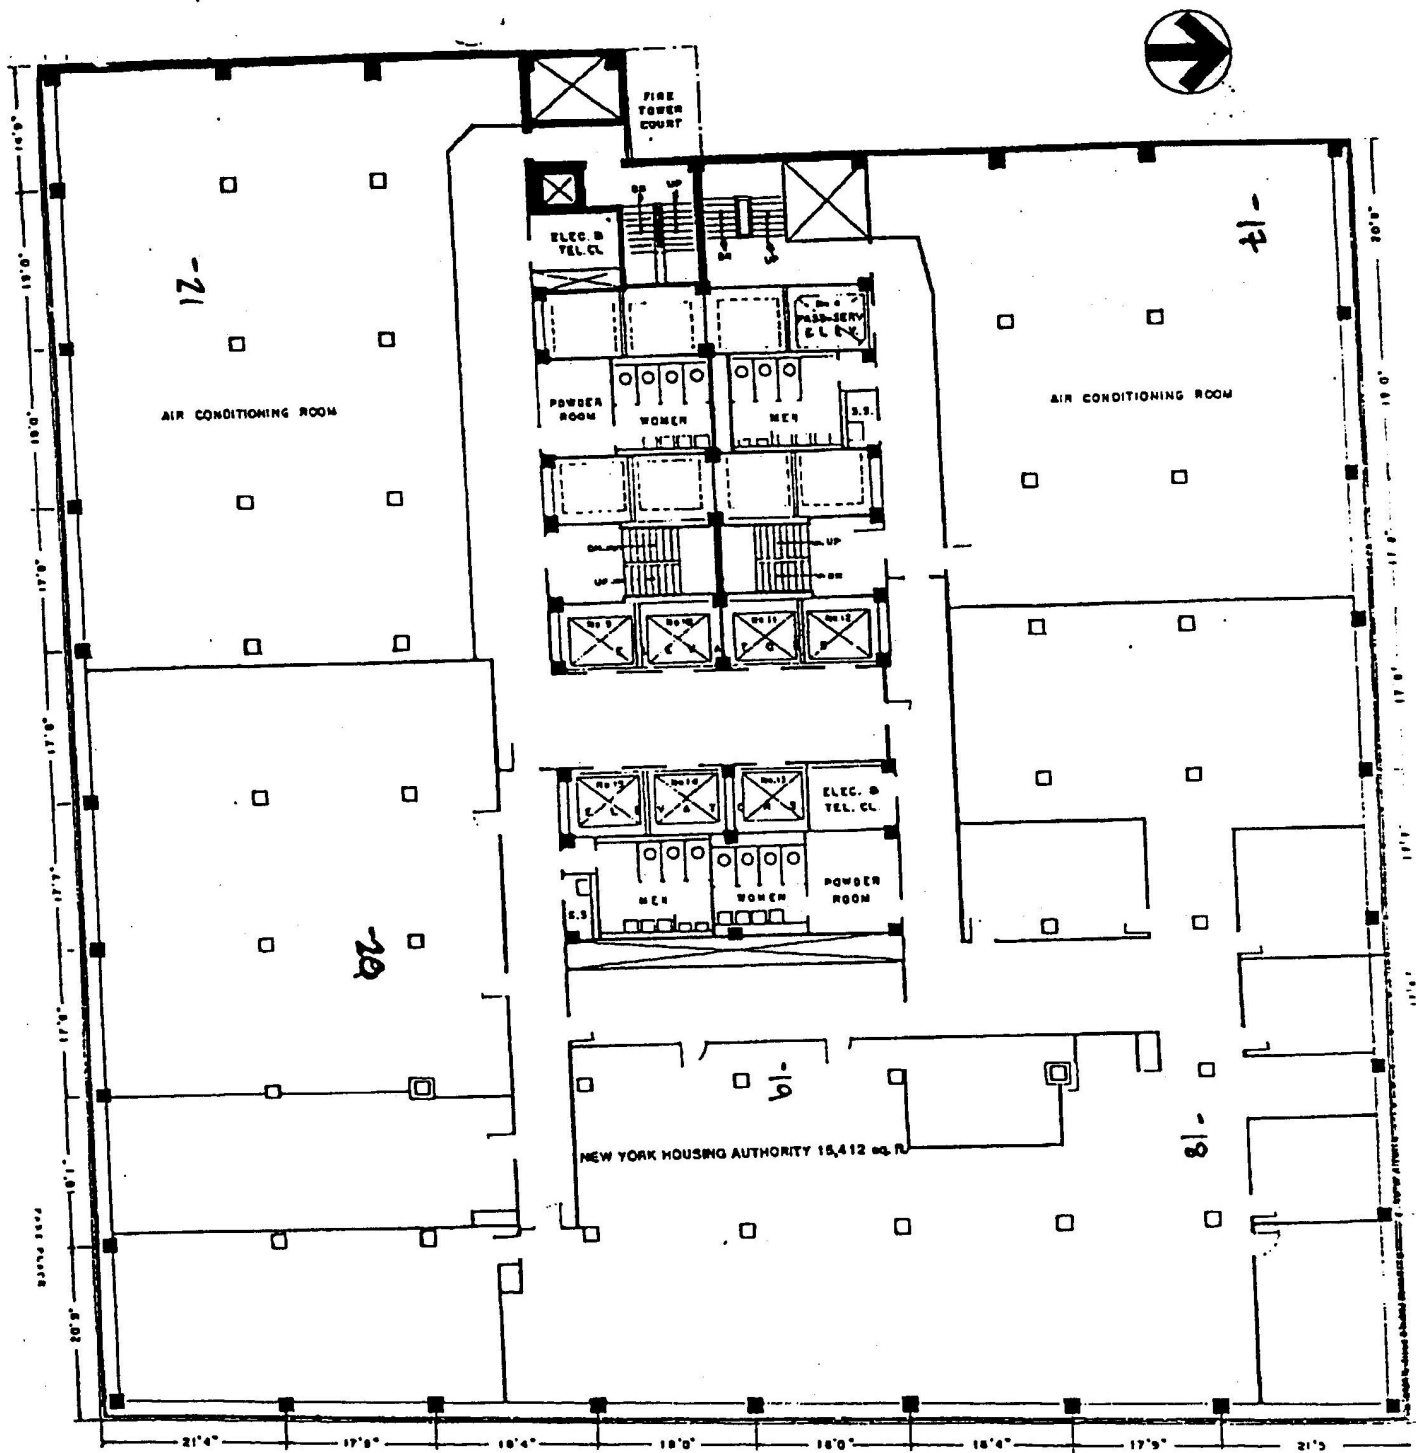

SCALE: 1/4" = 1'-0"

 


250
BROADWAY

26 Story Air Conditioned Office Building
Platzman
From Park Place to Markey Street
(Between City Hall)

8th FLOOR PLAN

9th Floor

WEISBERG, CASTRO &
ARCHITECTS-DESIGN
875 AVE OF THE AMES
NEW YORK, NEW YORK

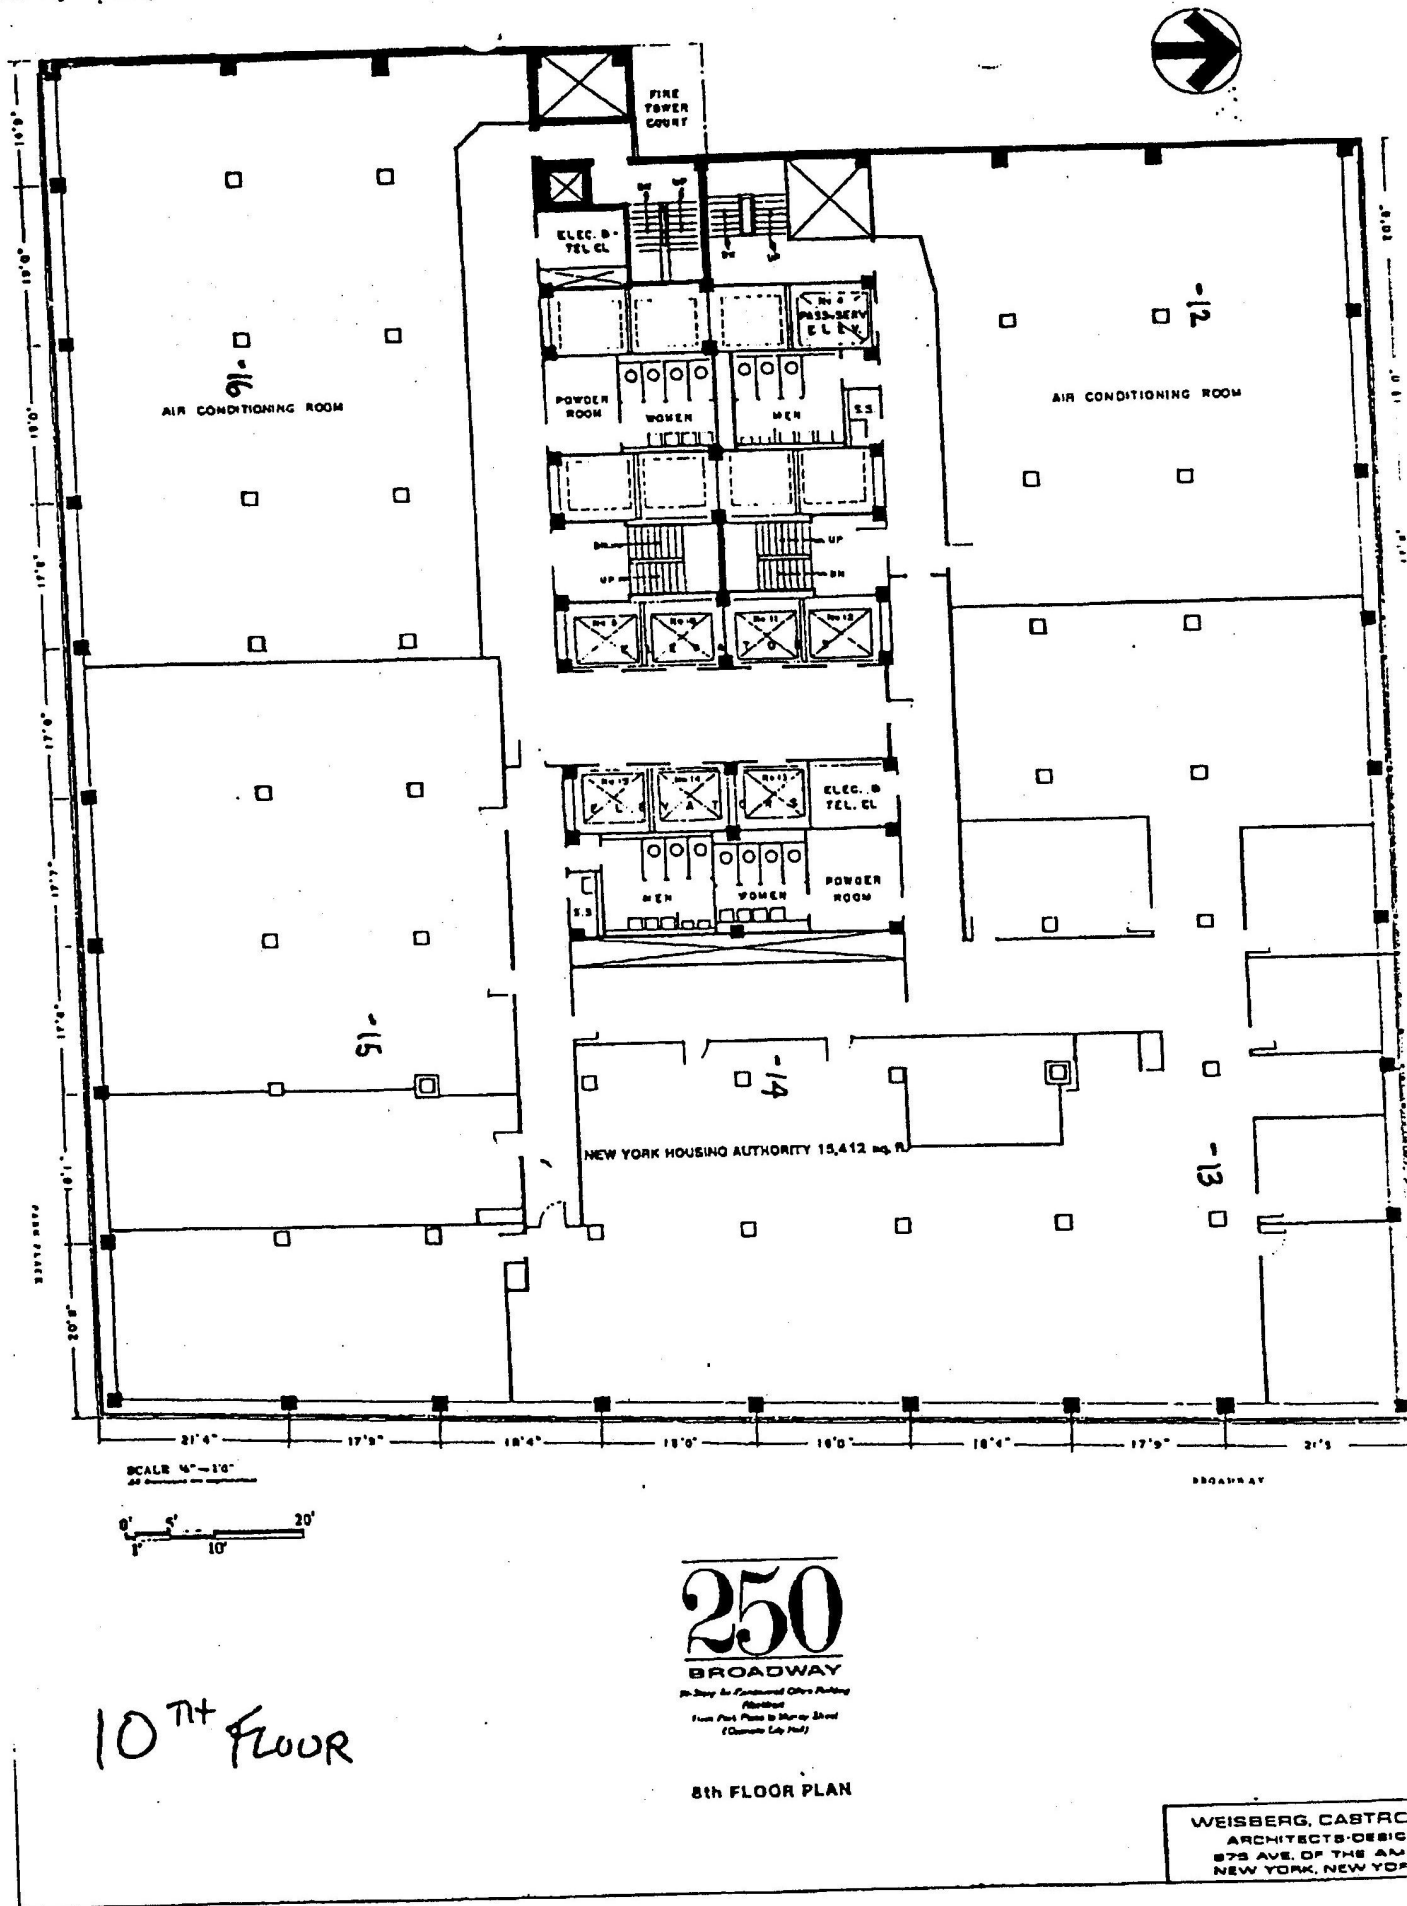


Sent By: IMA;

212 727 7181;

Sep-18-01 3:49PM;

Page 20/28

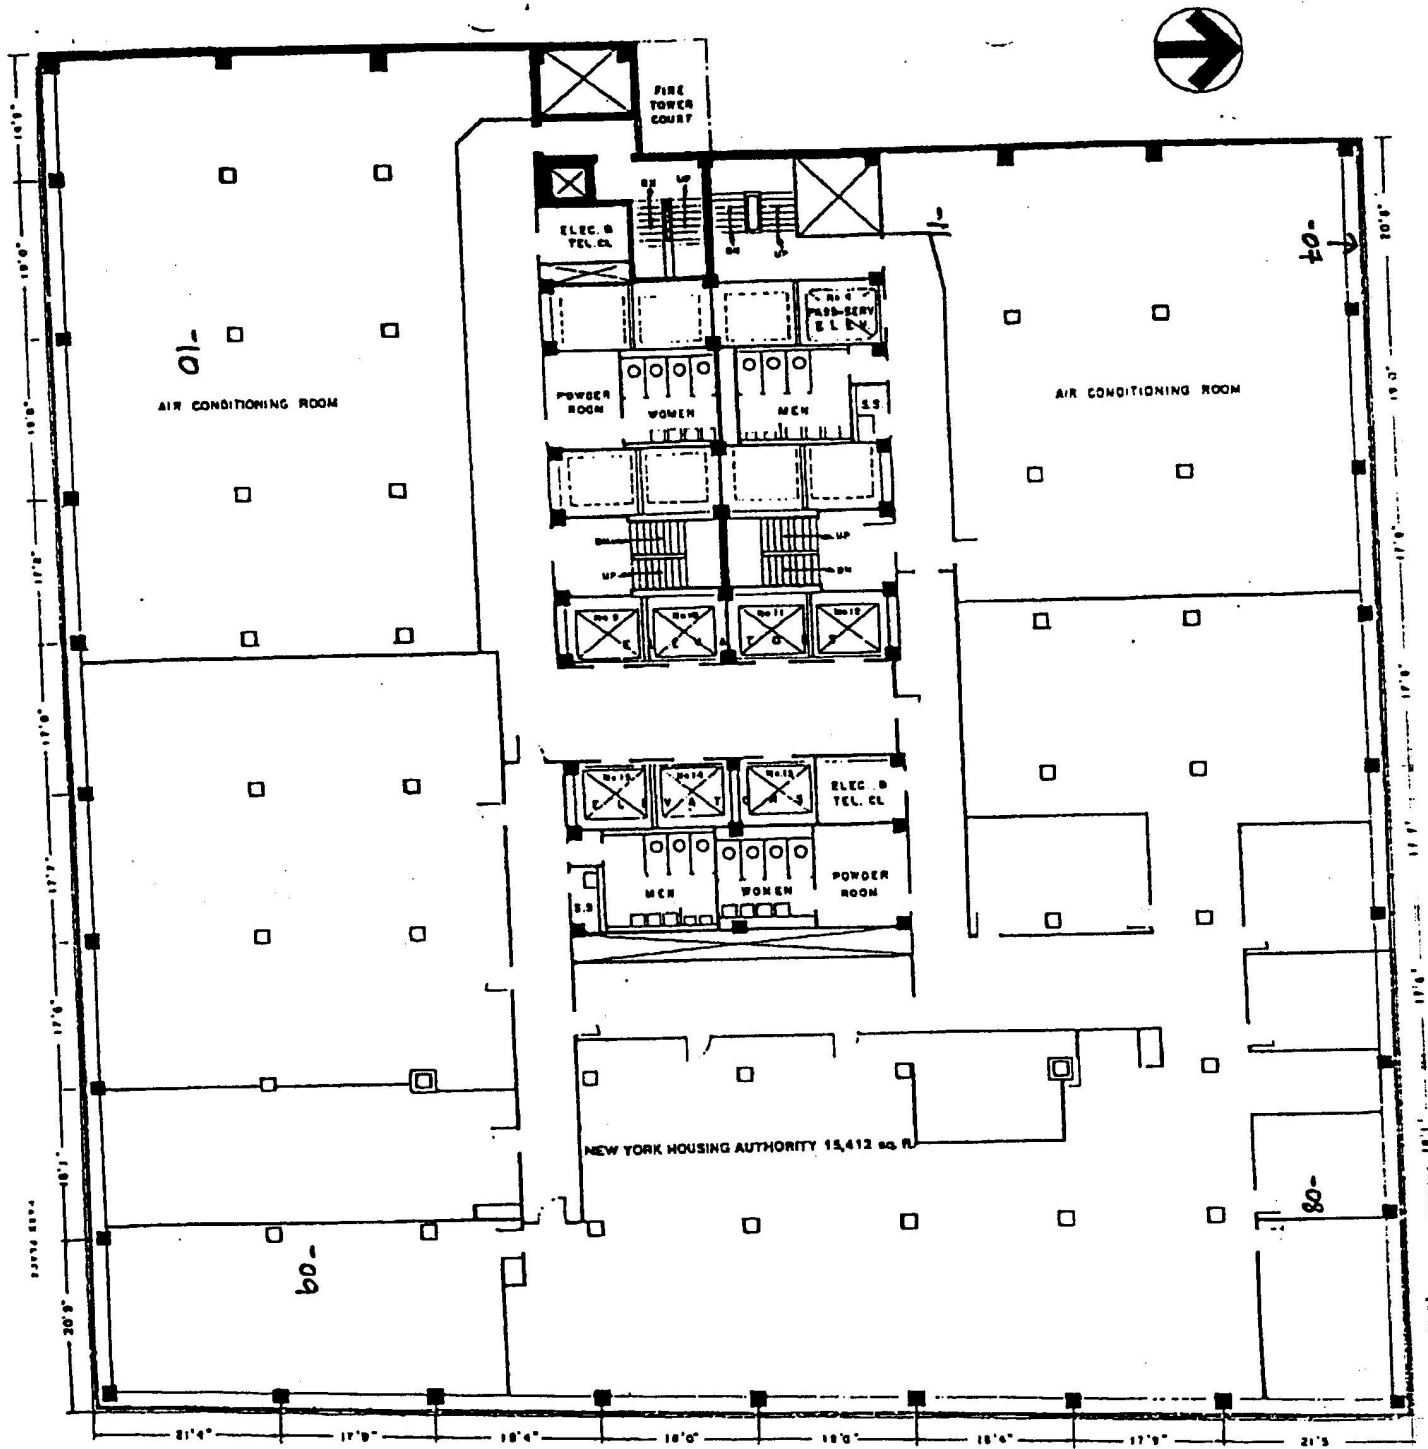

SCALE: 1/8" = 1'-0"

0' 5' 10' 20'

250
BROADWAY

20-Story Air-Conditioned Office Building
Planned
From First Floor to Mating Street
(Opposite City Hall)

8th FLOOR PLAN


WEISBERG, CASTRO &
ARCHITECTS-DESIGNERS
875 AVE. OF THE AMES
NEW YORK, NEW YORK

Sent By: IMA;

212 727 7181;

Sep-18-01 3:50PM;

Page 21 / 2

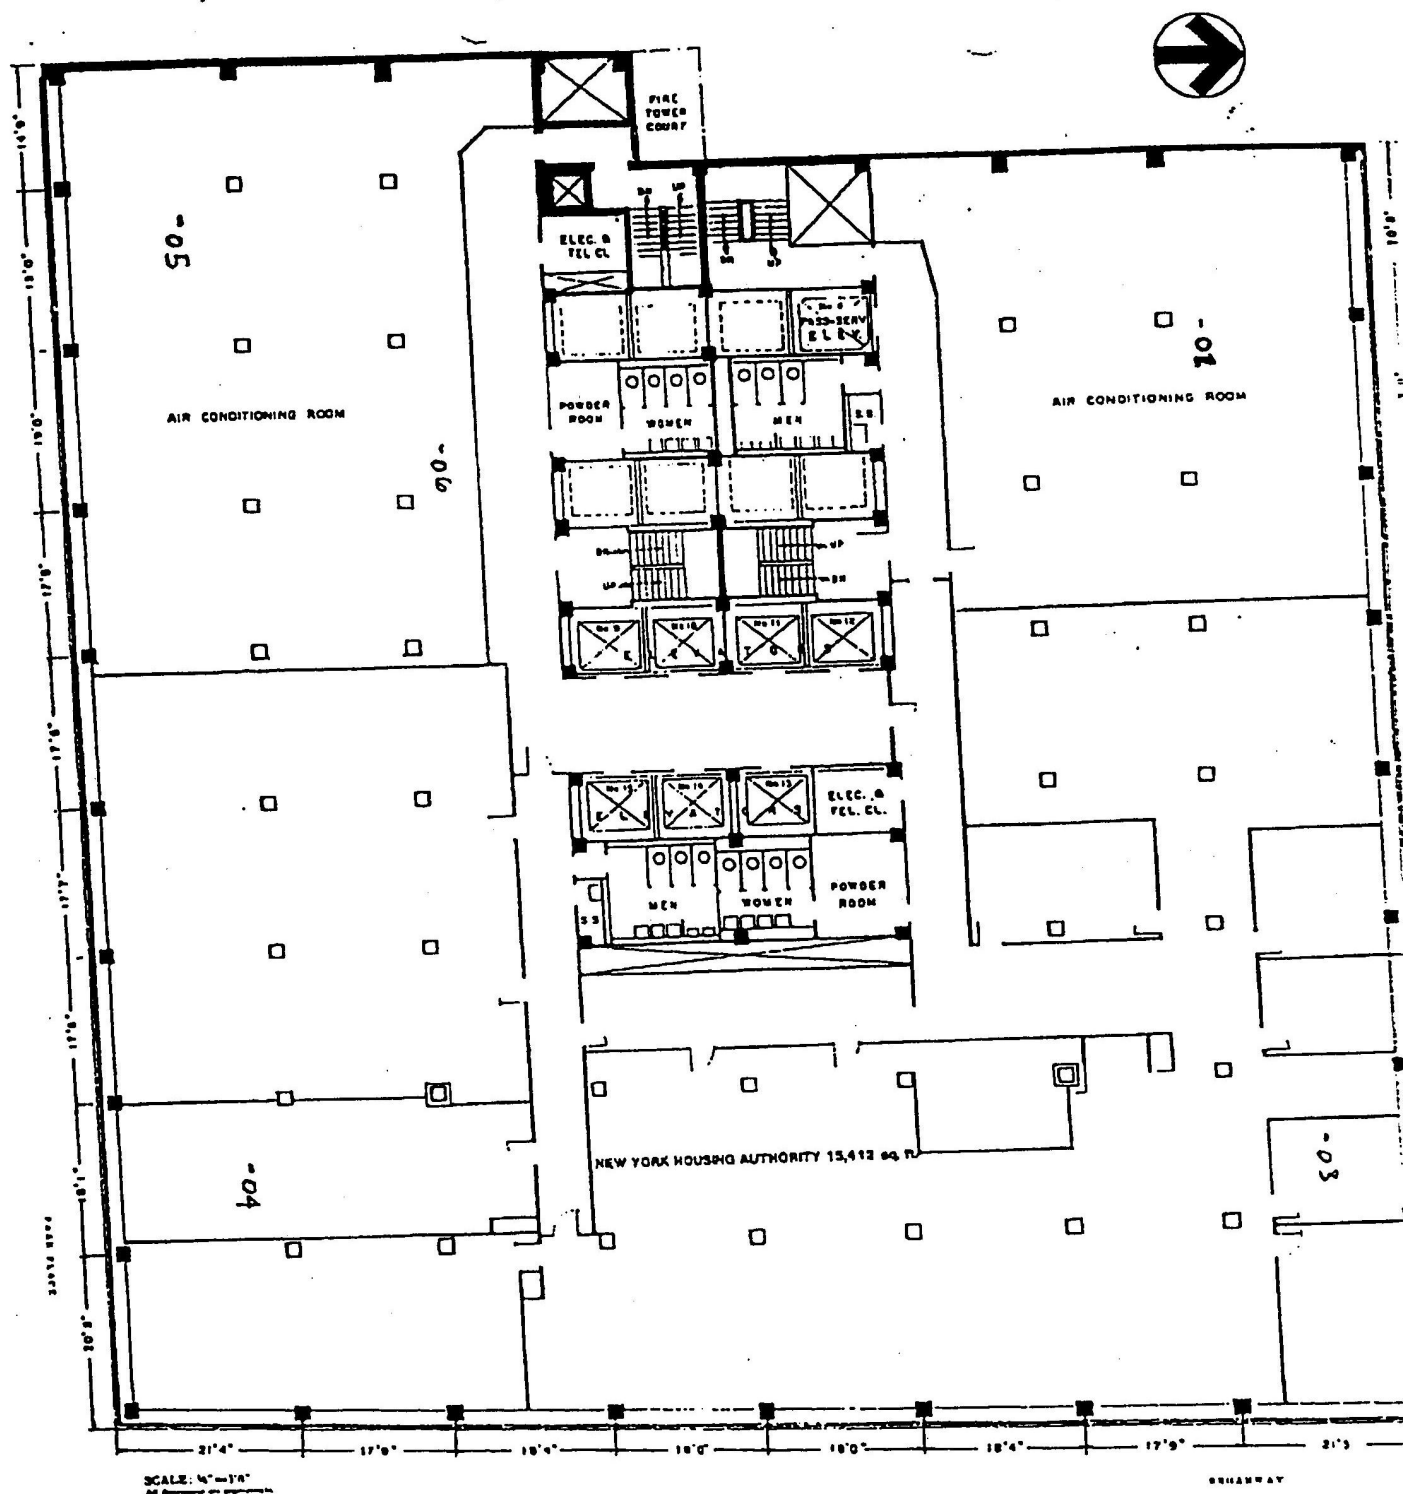

SCALE: 4"=1'-0"

250

BROADWAY

20. Terry Lee Conventional Office Building
(Monument)
From First Steps to Murray Street
(Opposite Lady Hall)

8th FLOOR PLAN

WEISBERG, CAST
ARCHITECTS-DE
875 AVE. OF THE
NEW YORK, NEW Y

12 Feb


Sent By: IMA;

212 727 7181;

Sep-18-01 3:50PM;

Page 22/26

24TH FLOOR

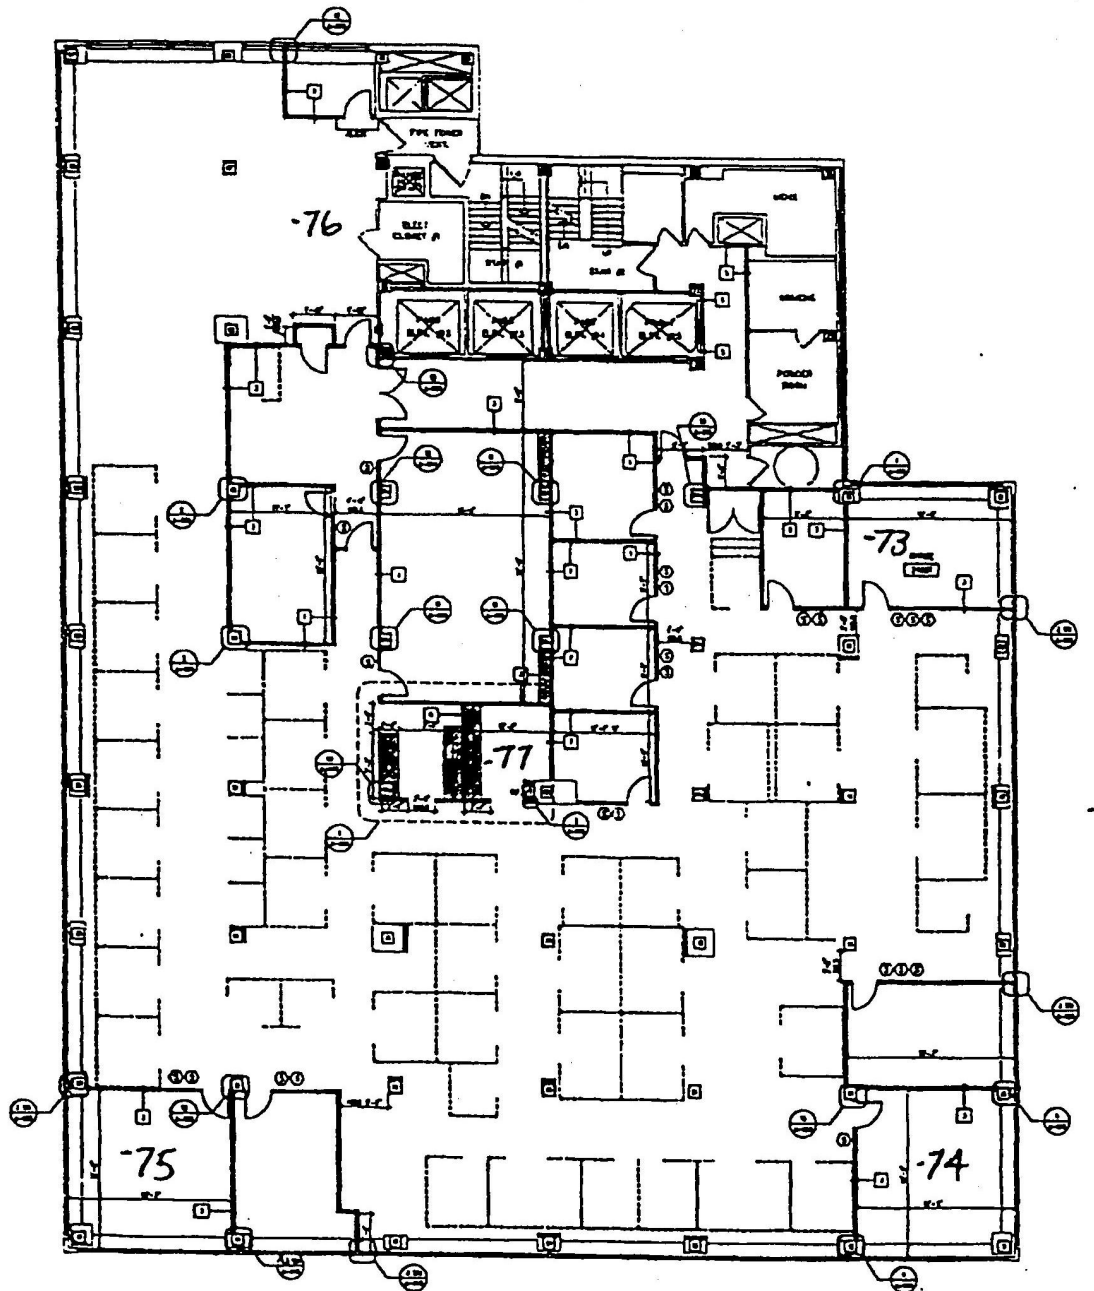

24TH FL
PARTITION PLAN


Sent By: IMA;

212 727 7181;

Sep-18-01 3:50PM;


Page 23/28

25TH FLOOR

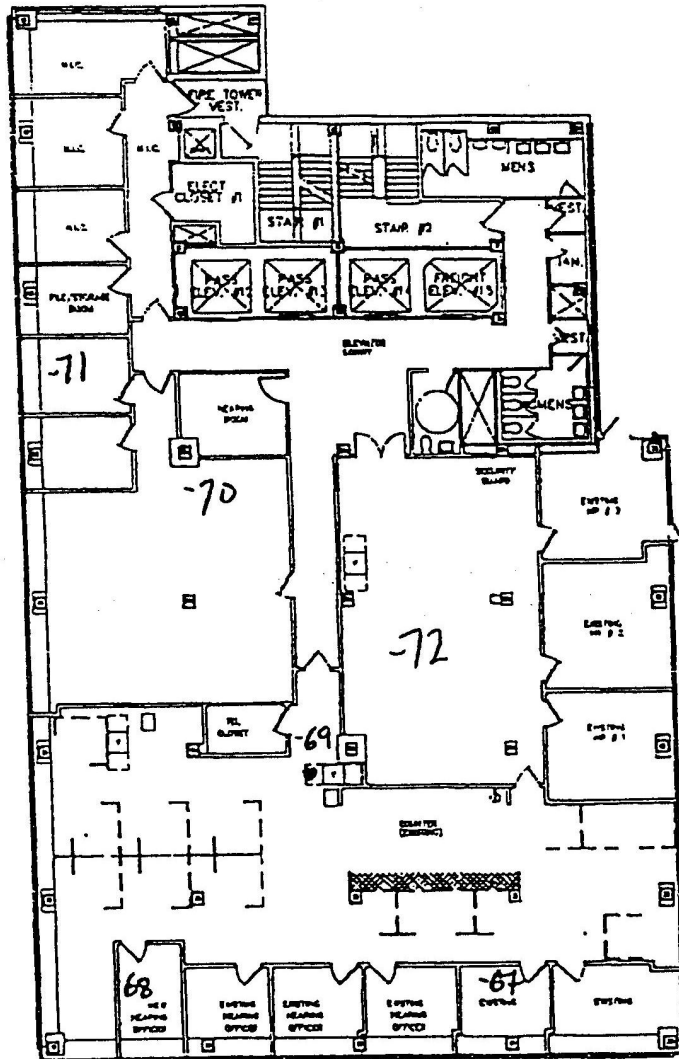

25TH FL
PARTITION PLAN

26TH FLOOR

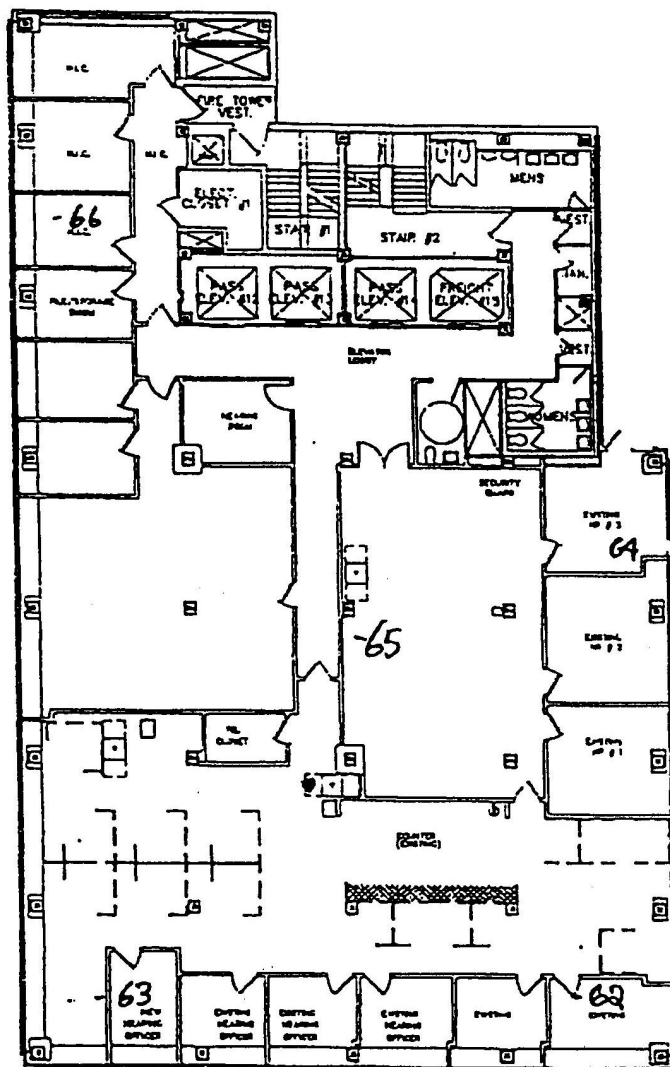

25TH FL
PARTITION PLAN


Sent By: IMA;

212 727 7181;

Sep-18-01 3:51PM;

Page 25/2:


27TH FLOOR

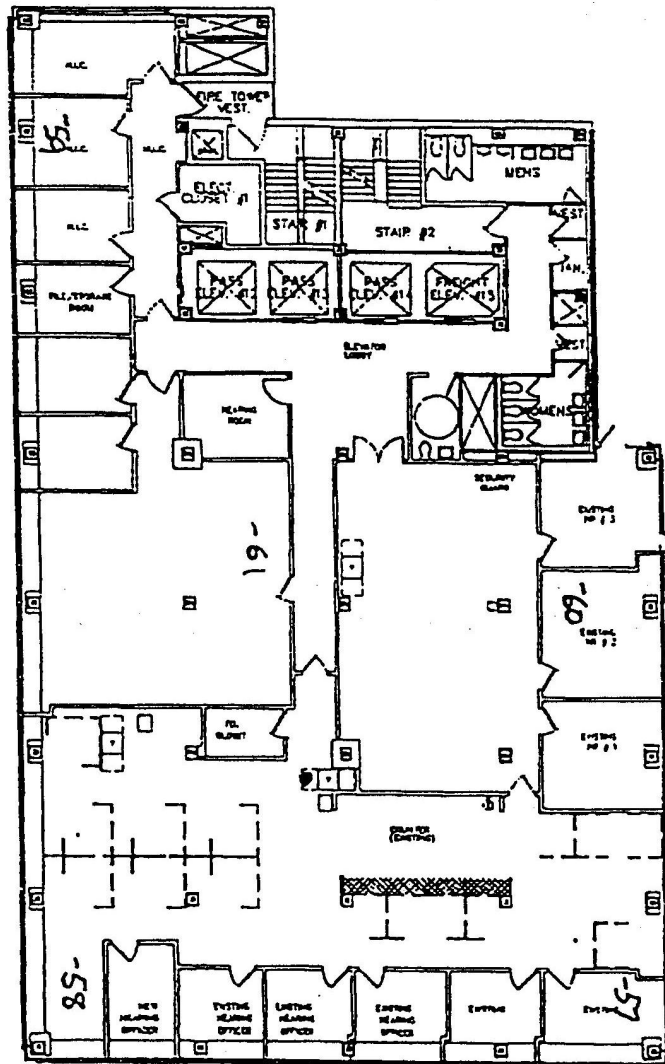

N →

25TH FL
PARTITION PLAN

8TH FLOOR FAX ROOMS

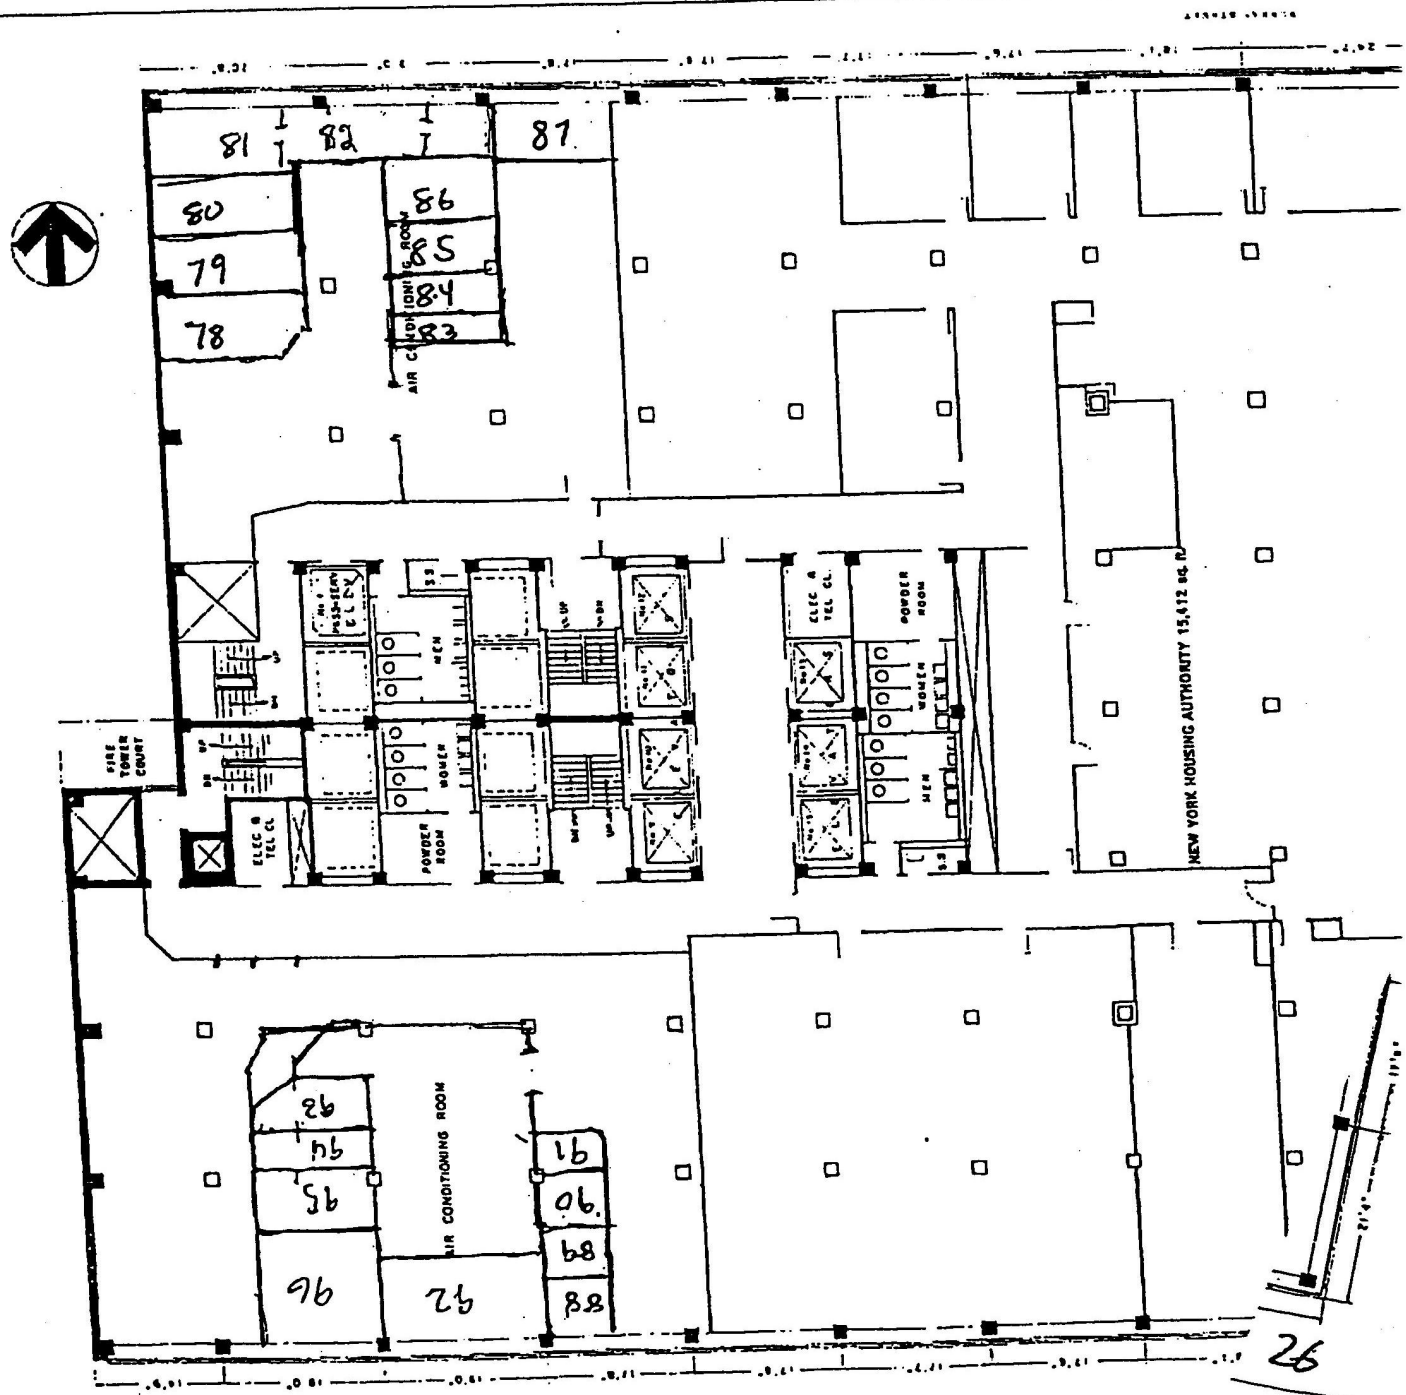


Sent By: IMA;

212 727 7181;

Sep-18-01 3:52PM;

Page 27/28

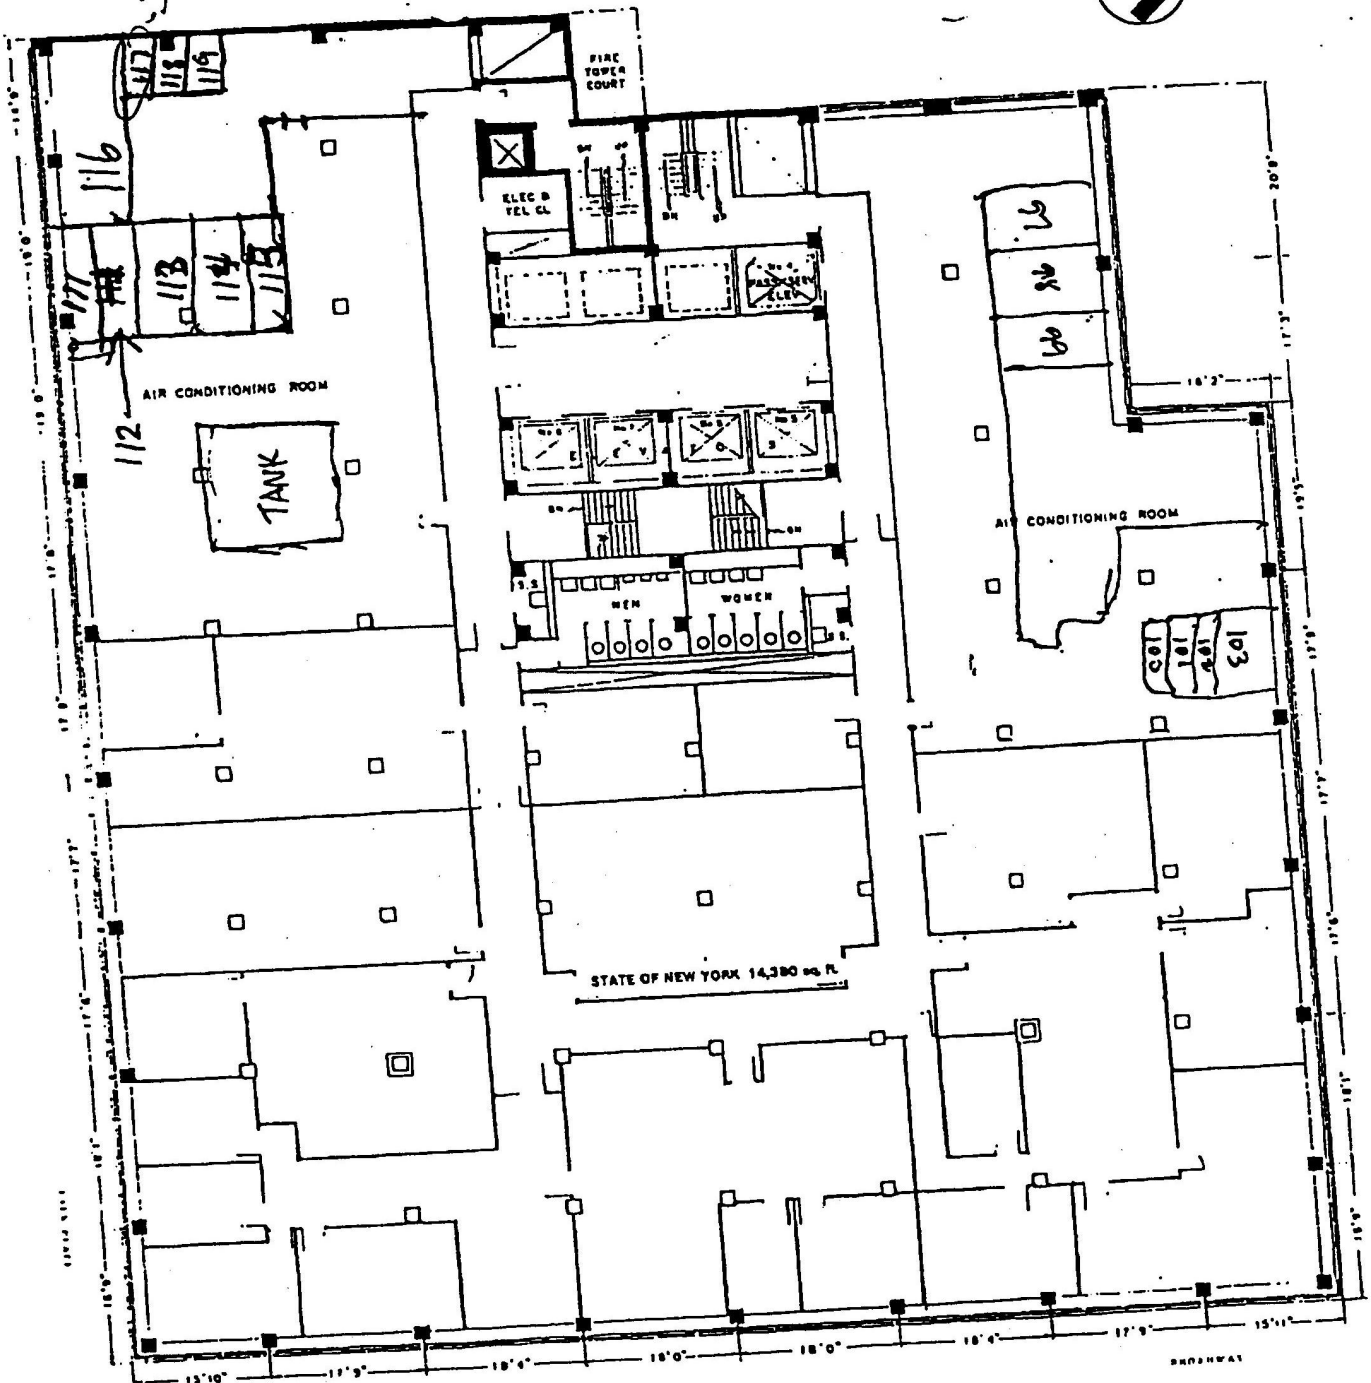

SCALE 1/4" = 10'



250
BROADWAY

250 Broadway Air Conditioned Office Building
Planned
From Post Office to Battery Street
February 20, 1961

19th FLOOR PLAN

W.E.R.'S

WEISBERG, CASTR
ARCHITECTS-DES
975 AVE. OF THE A
NEW YORK, NEW Y


Sent By: IMA;

212 727 7181;

Sep-18-01 3:52PM;

Page 28/28


31ST FLOOR FAN ROOM

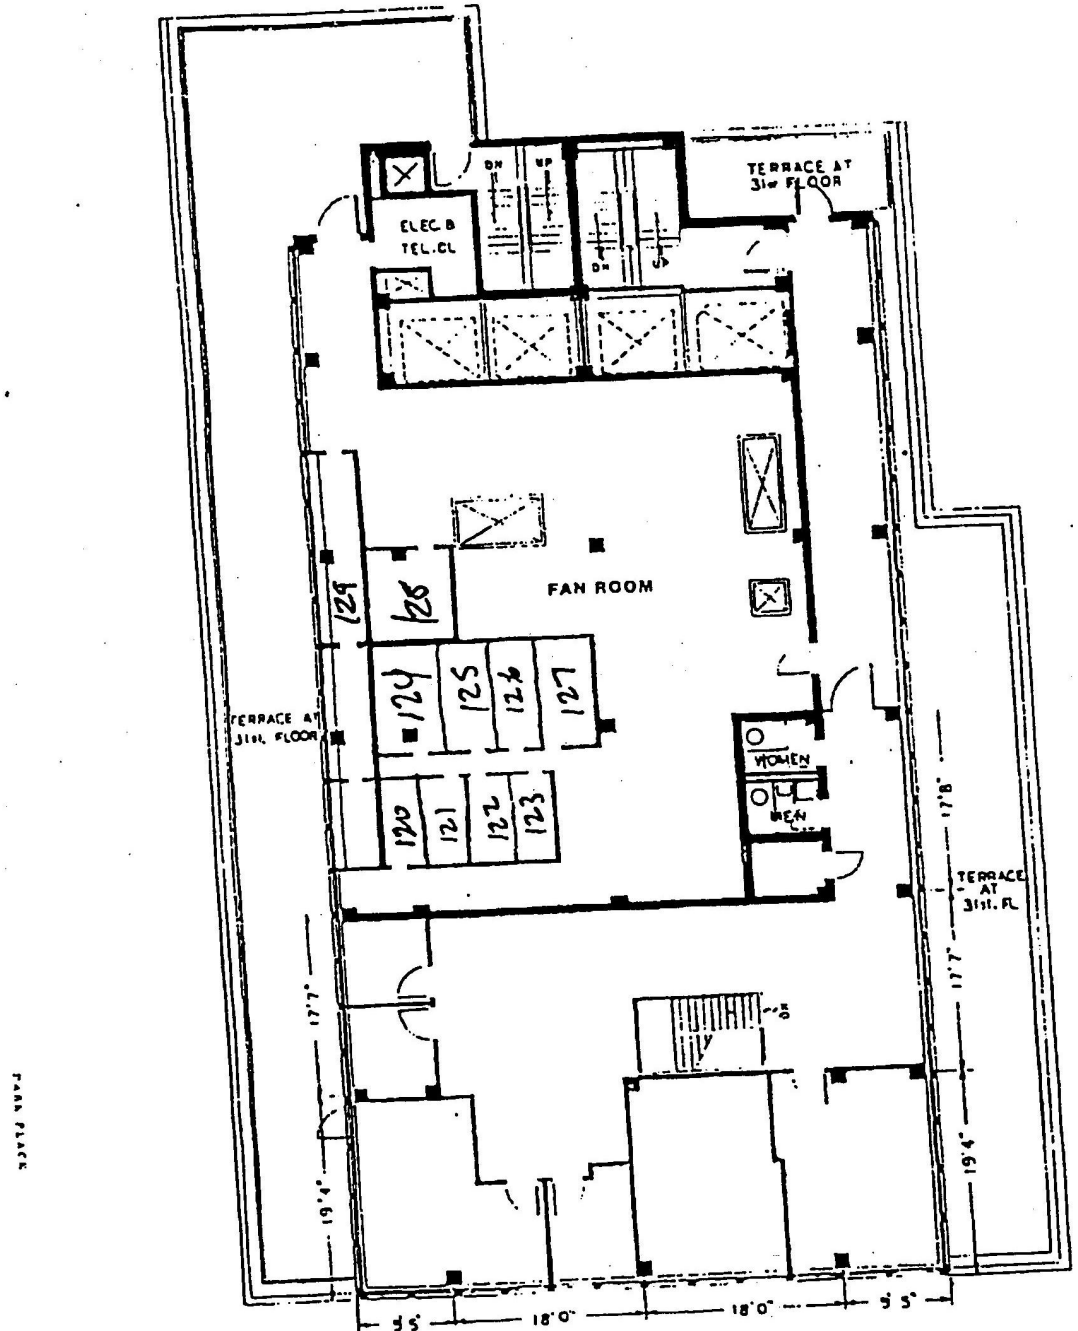

SCALE: 1/4" = 1'-0"
 All dimensions are approximate.

8TH FLOOR FAX ROOMS

ple #1 Blank

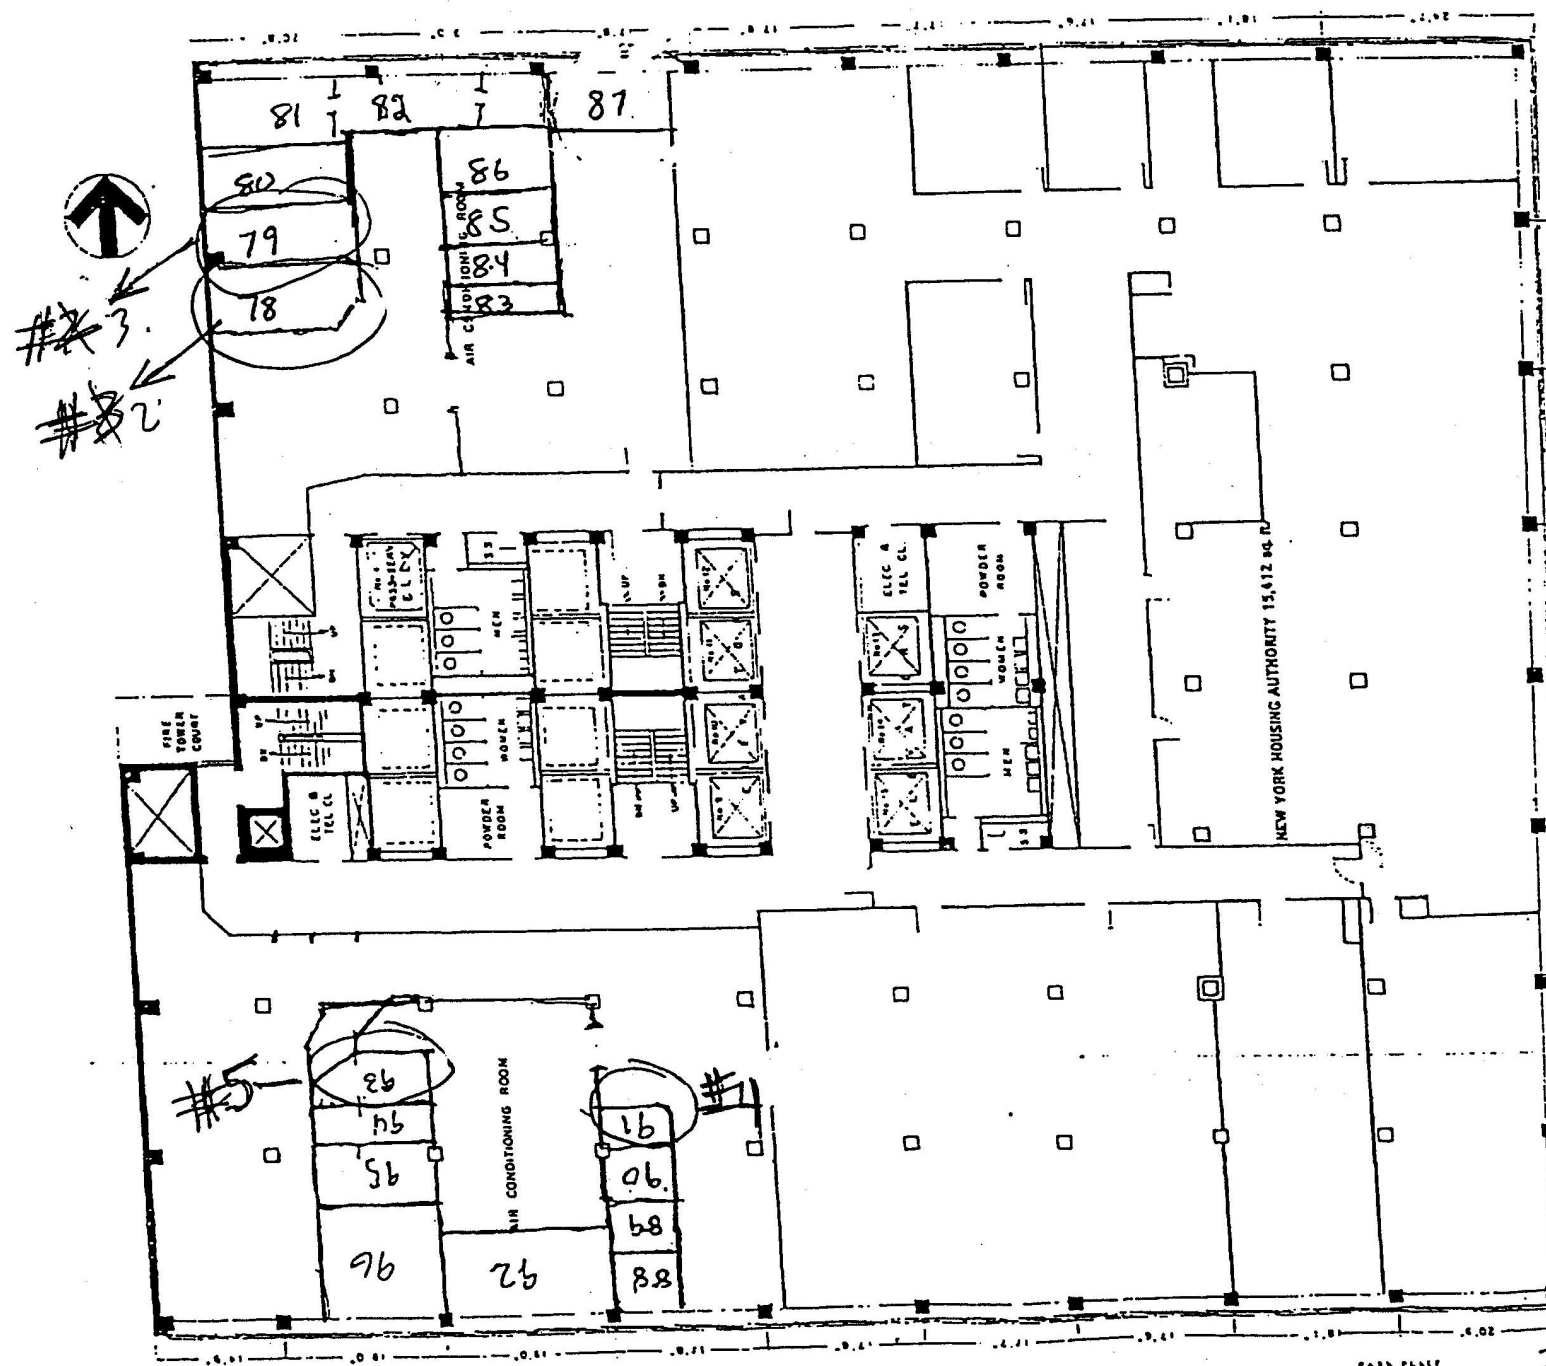


By: IMA;


212 727 7181;

Sep-18-01 3:50PM;

Page 2 of 2

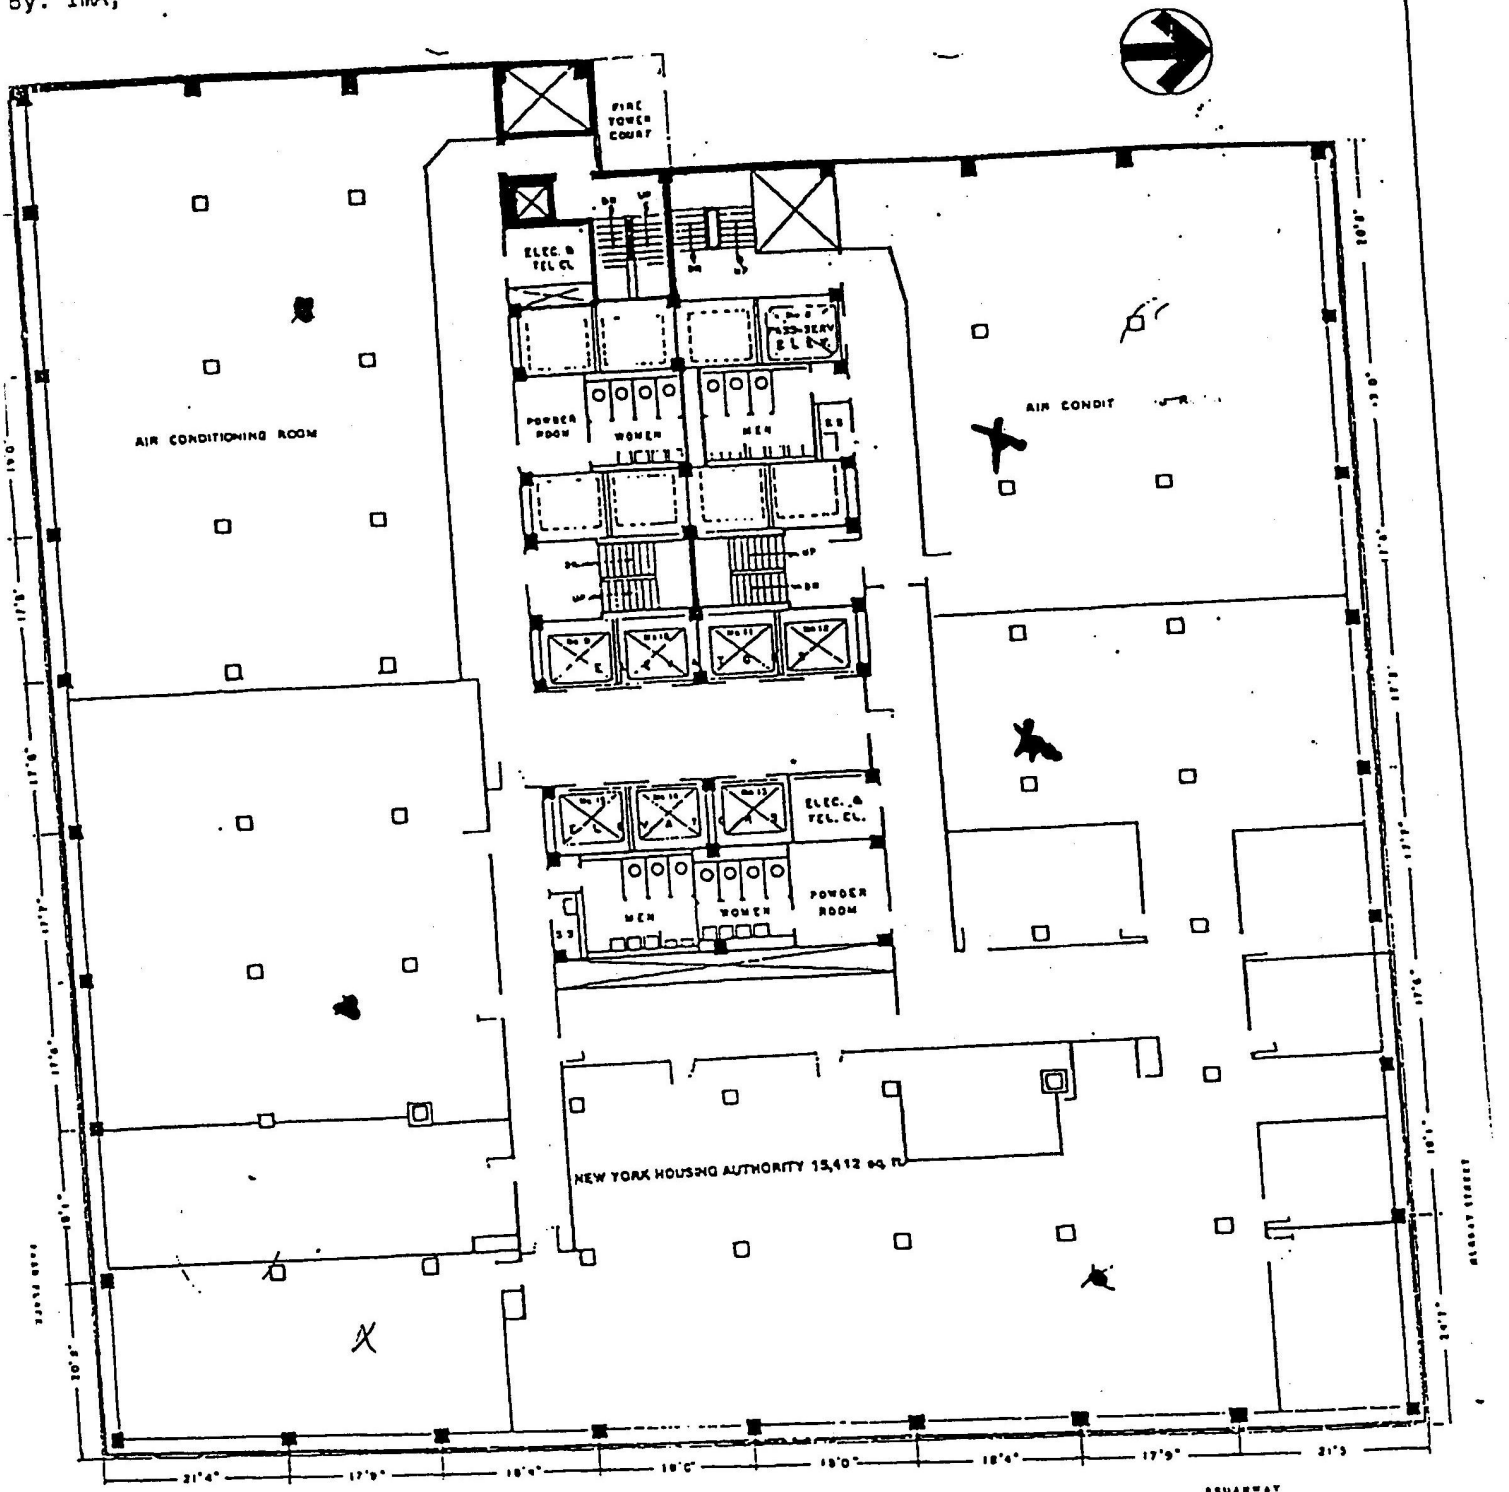

SCALE: 1" = 10'

 


250
BROADWAY

24 Hours Air Conditioned Office Building
(Planned)
From First Floor to Murray Street
(Opposite City Hall)

8th FLOOR PLAN

WEISBERG, CASTRO ASSOC
ARCHITECTS-DESIGNERS
875 W. OF THE AMERICAS
NEW YORK, NEW YORK 10001

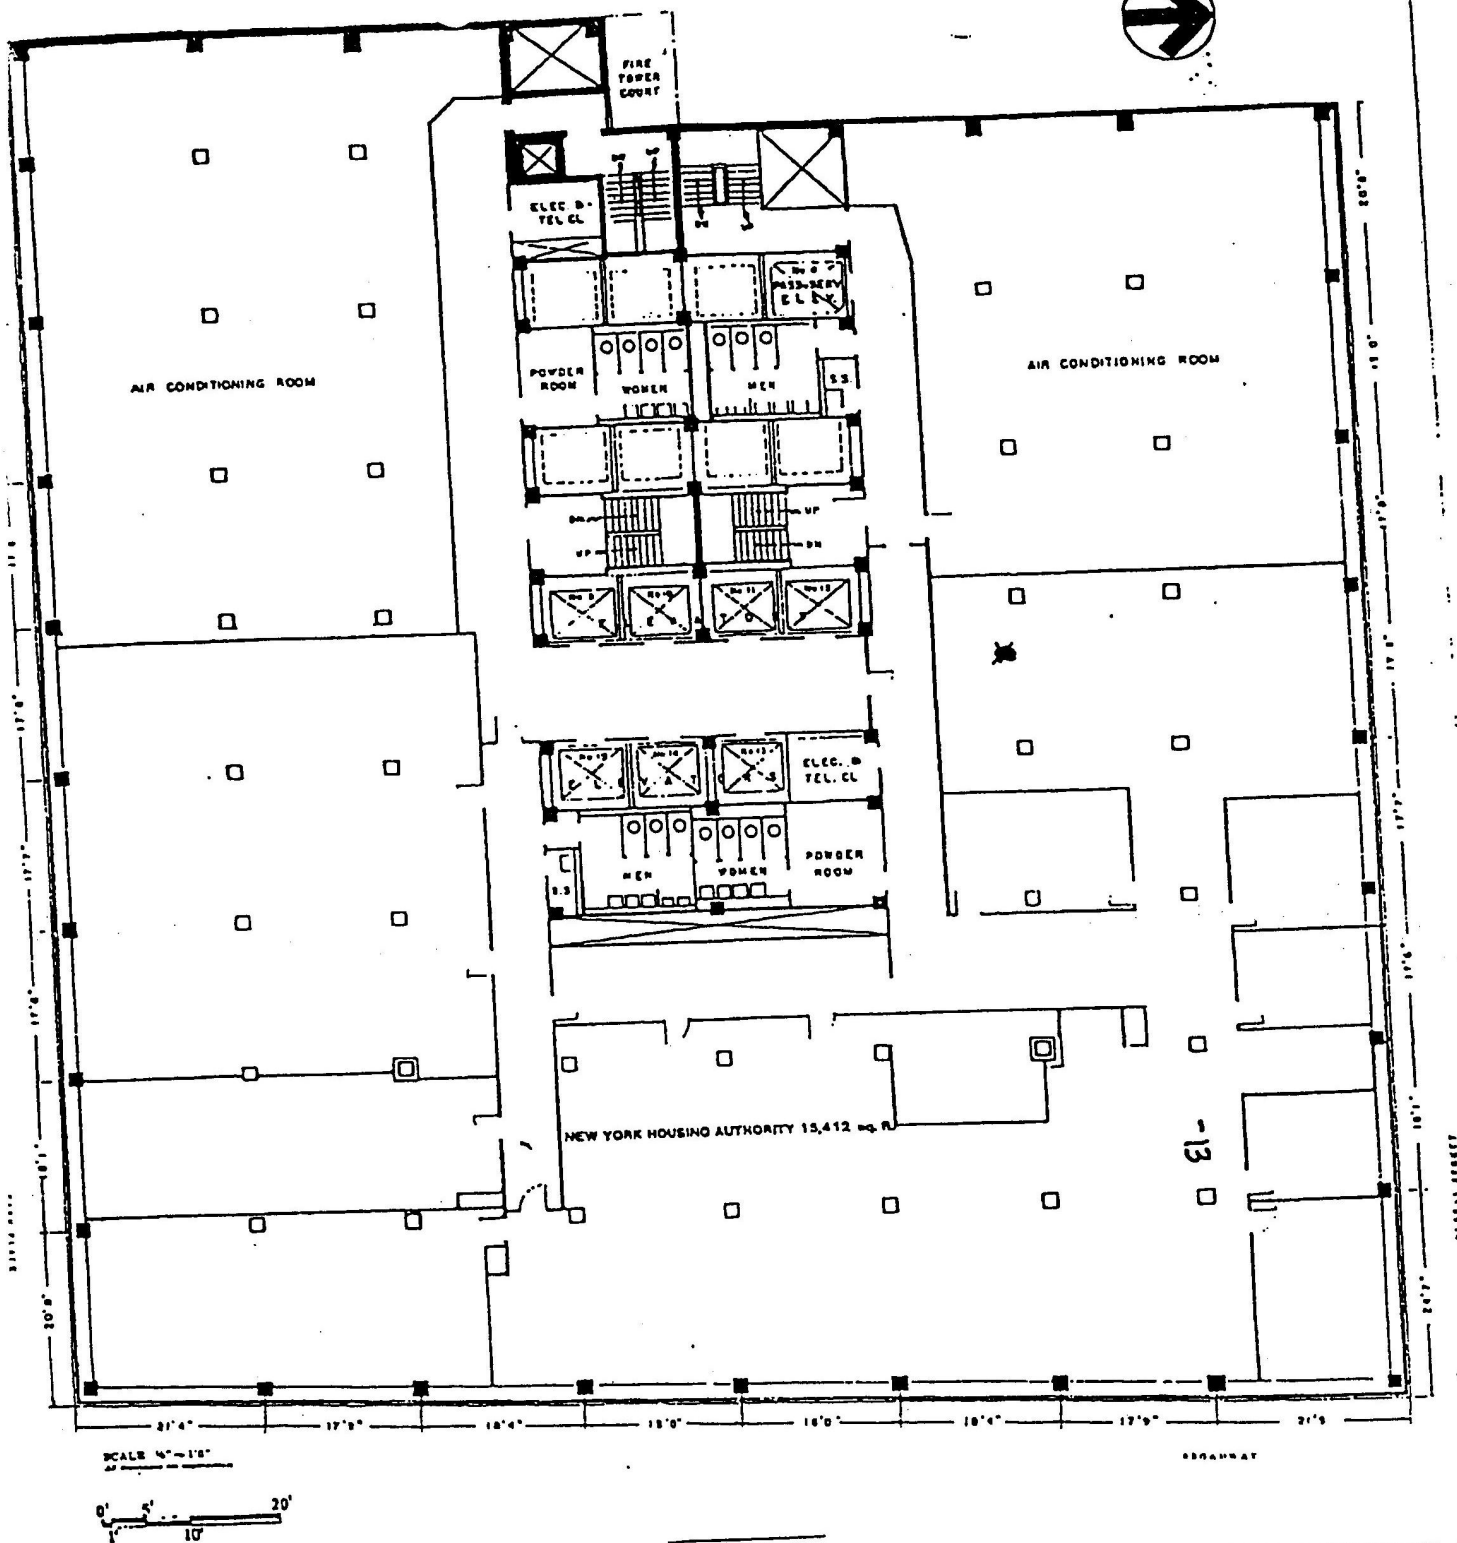


250

BROADWAY
 In Day to Weekend Office Parking
 (Northbound)
 From Port Road to Murray Street
 (Downtown City Road)


8th FLOOR PLAN

10⁷⁺ FLOUR

**WEISBERG, CASTRO ASSOC.
ARCHITECTS-DESIGNERS
875 AVE. OF THE AMERICAS
NEW YORK, NEW YORK 10001**

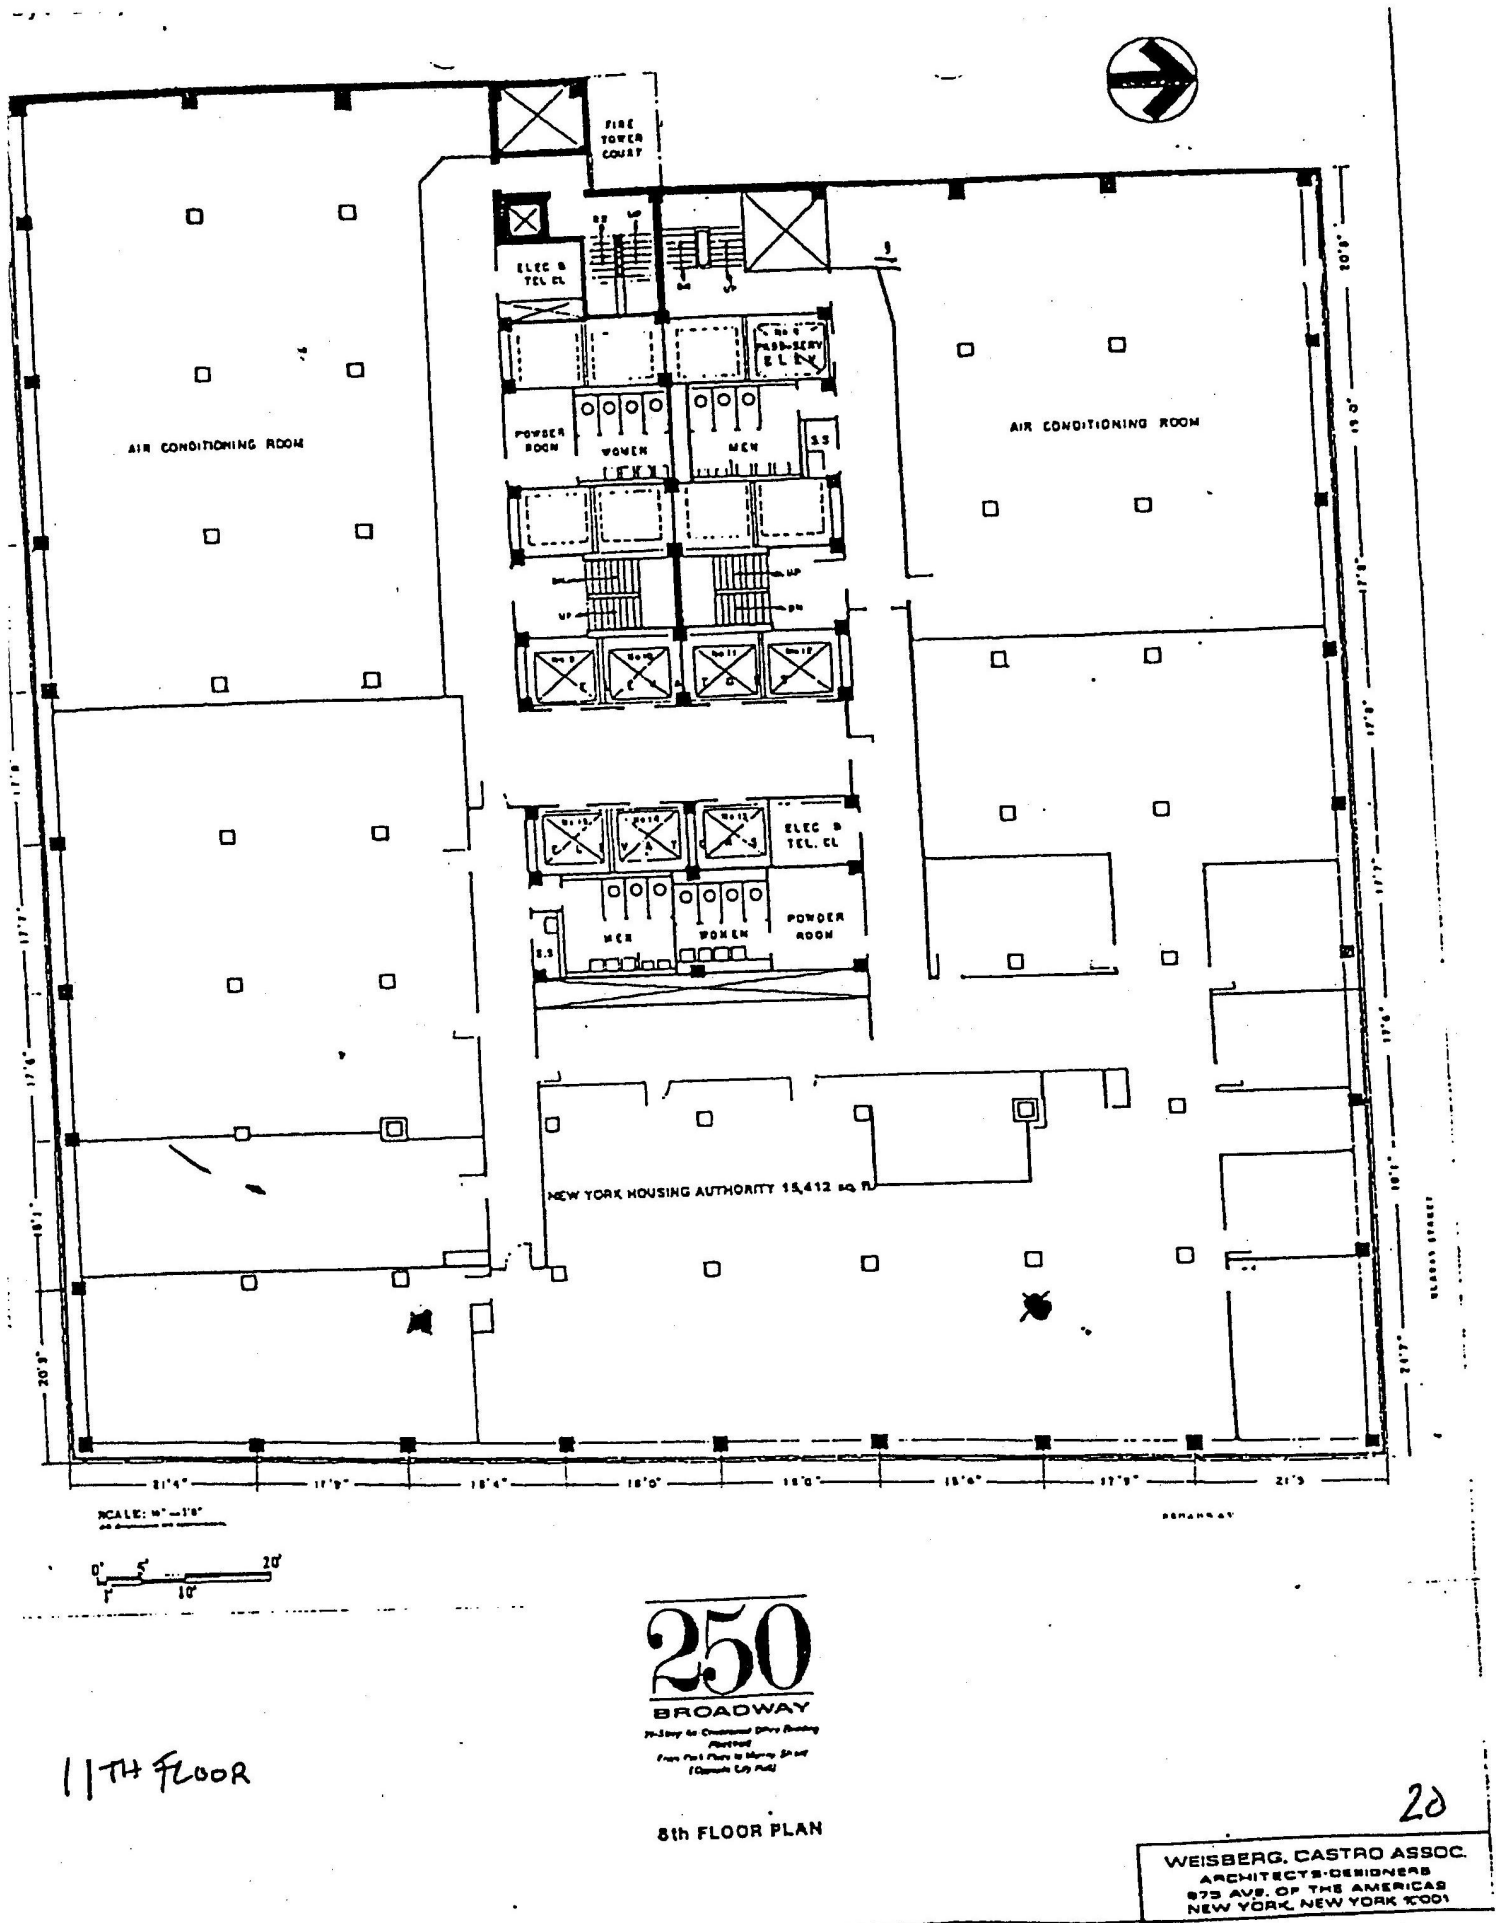

By: IMA;

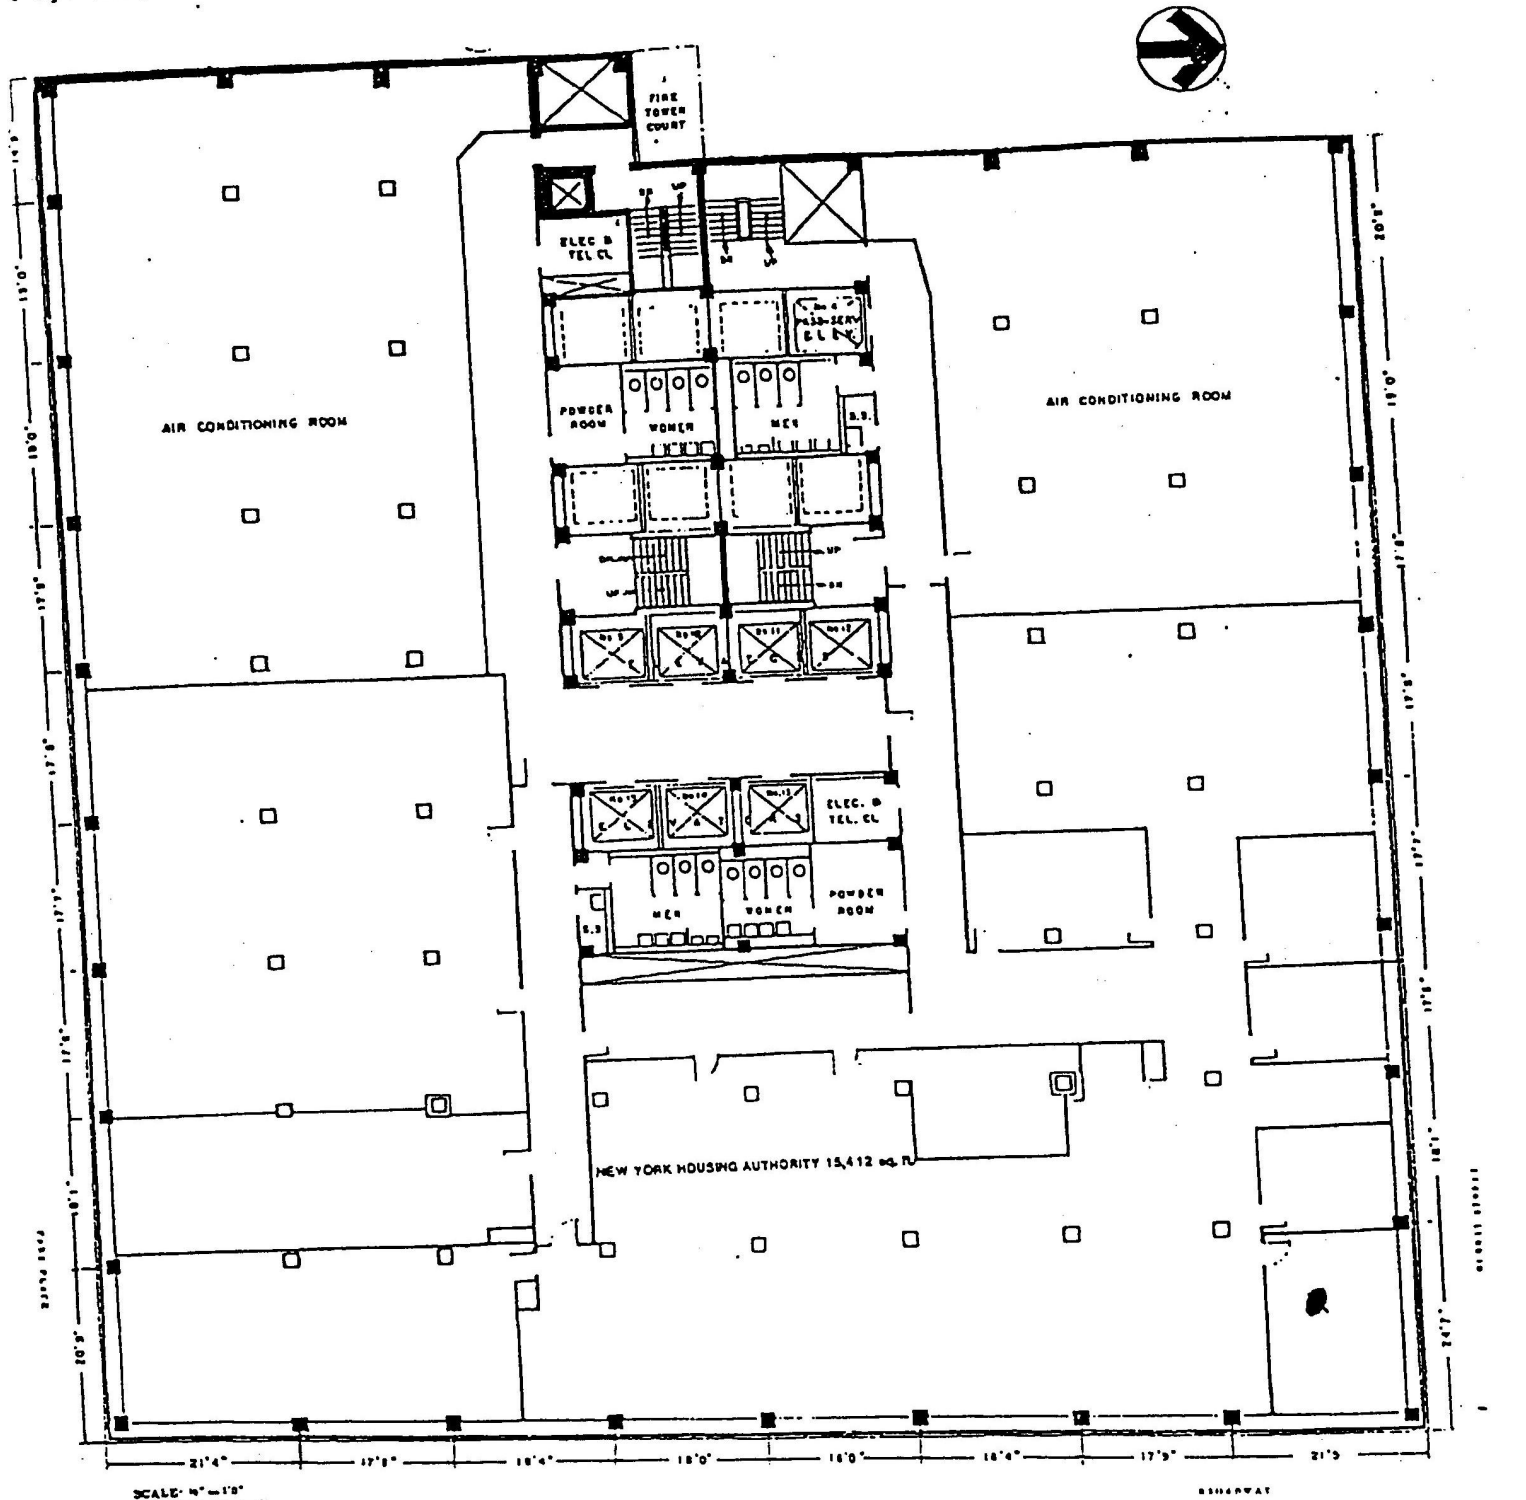

SCALE: 1/8" = 1'-0"

0' 5' 10' 20'

250

BROADWAY


20 Store Air Conditioned Office Building
 (Formerly
 From First Floor to Marquee Street
 (Formerly City Hall)

8th FLOOR PLAN

9th Floor


WEISBERG, CASTRO ASSOC.
 ARCHITECTS-DESIGNERS
 875 AVE. OF THE AMERICAS
 NEW YORK, NEW YORK 10001

ATA Flour

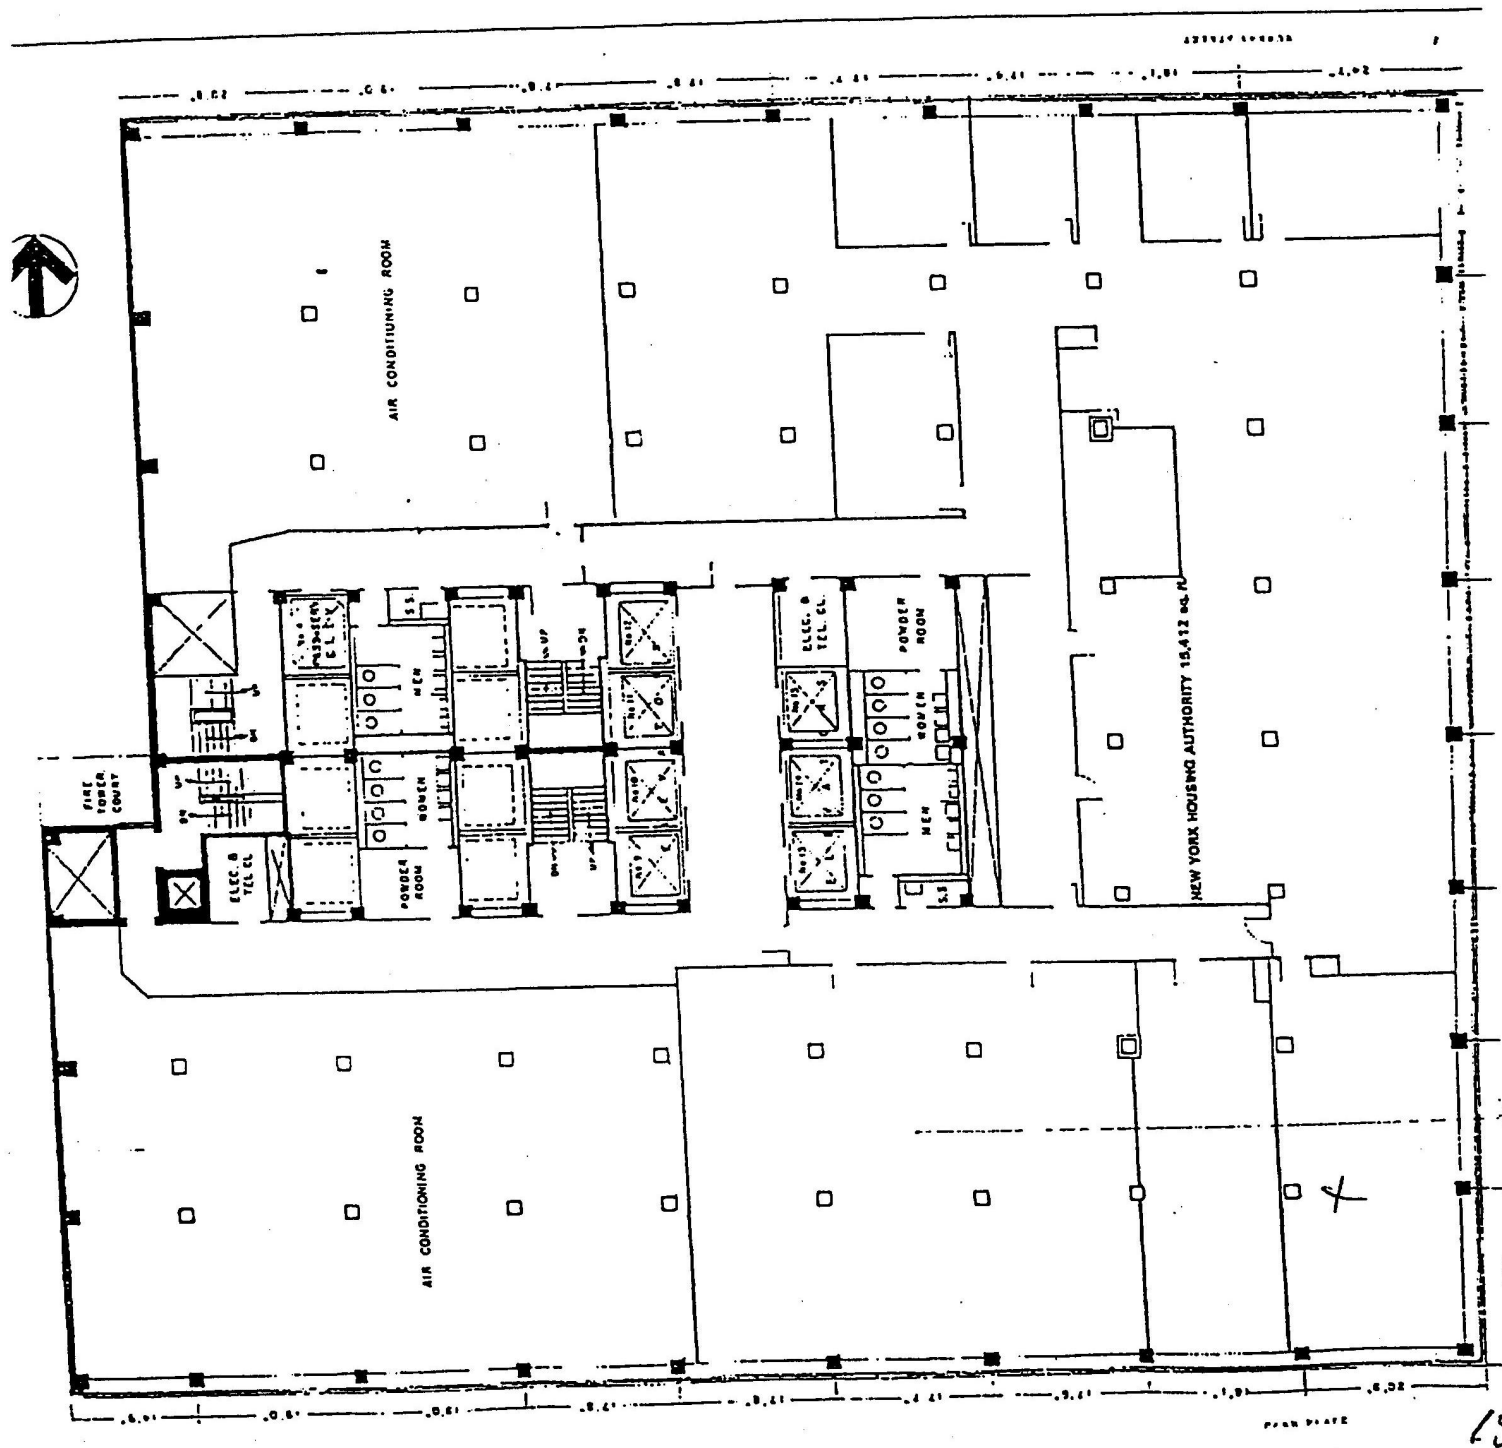


8TH FLOOR Fan Rooms Right Mixing Chamber

- 10 (10) Fan Room Right
- 11 (11) Fan Room Cool Room
- 12 (12) Post Cooler Room
- 13 (13) Prop Room
- 16 (16) North Fan Room
- 17 (17) Filter Room
- 18 (18)

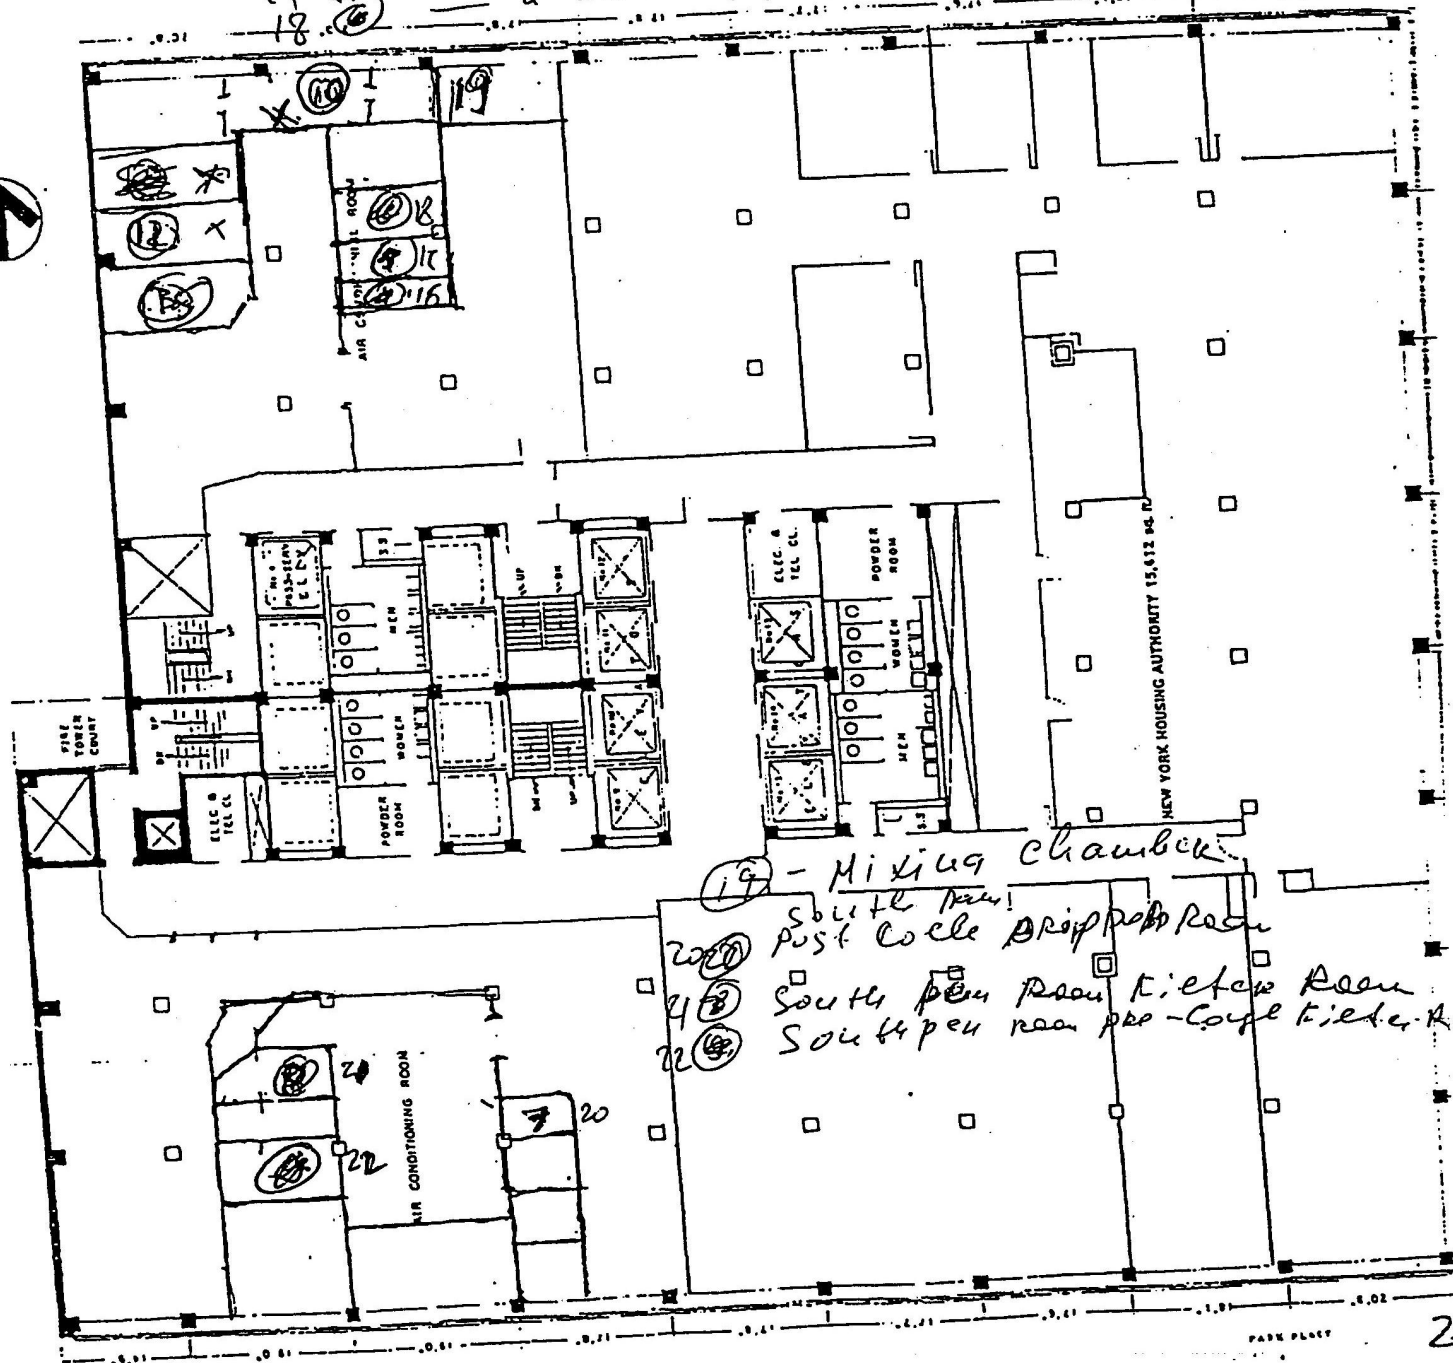

3RD Flour

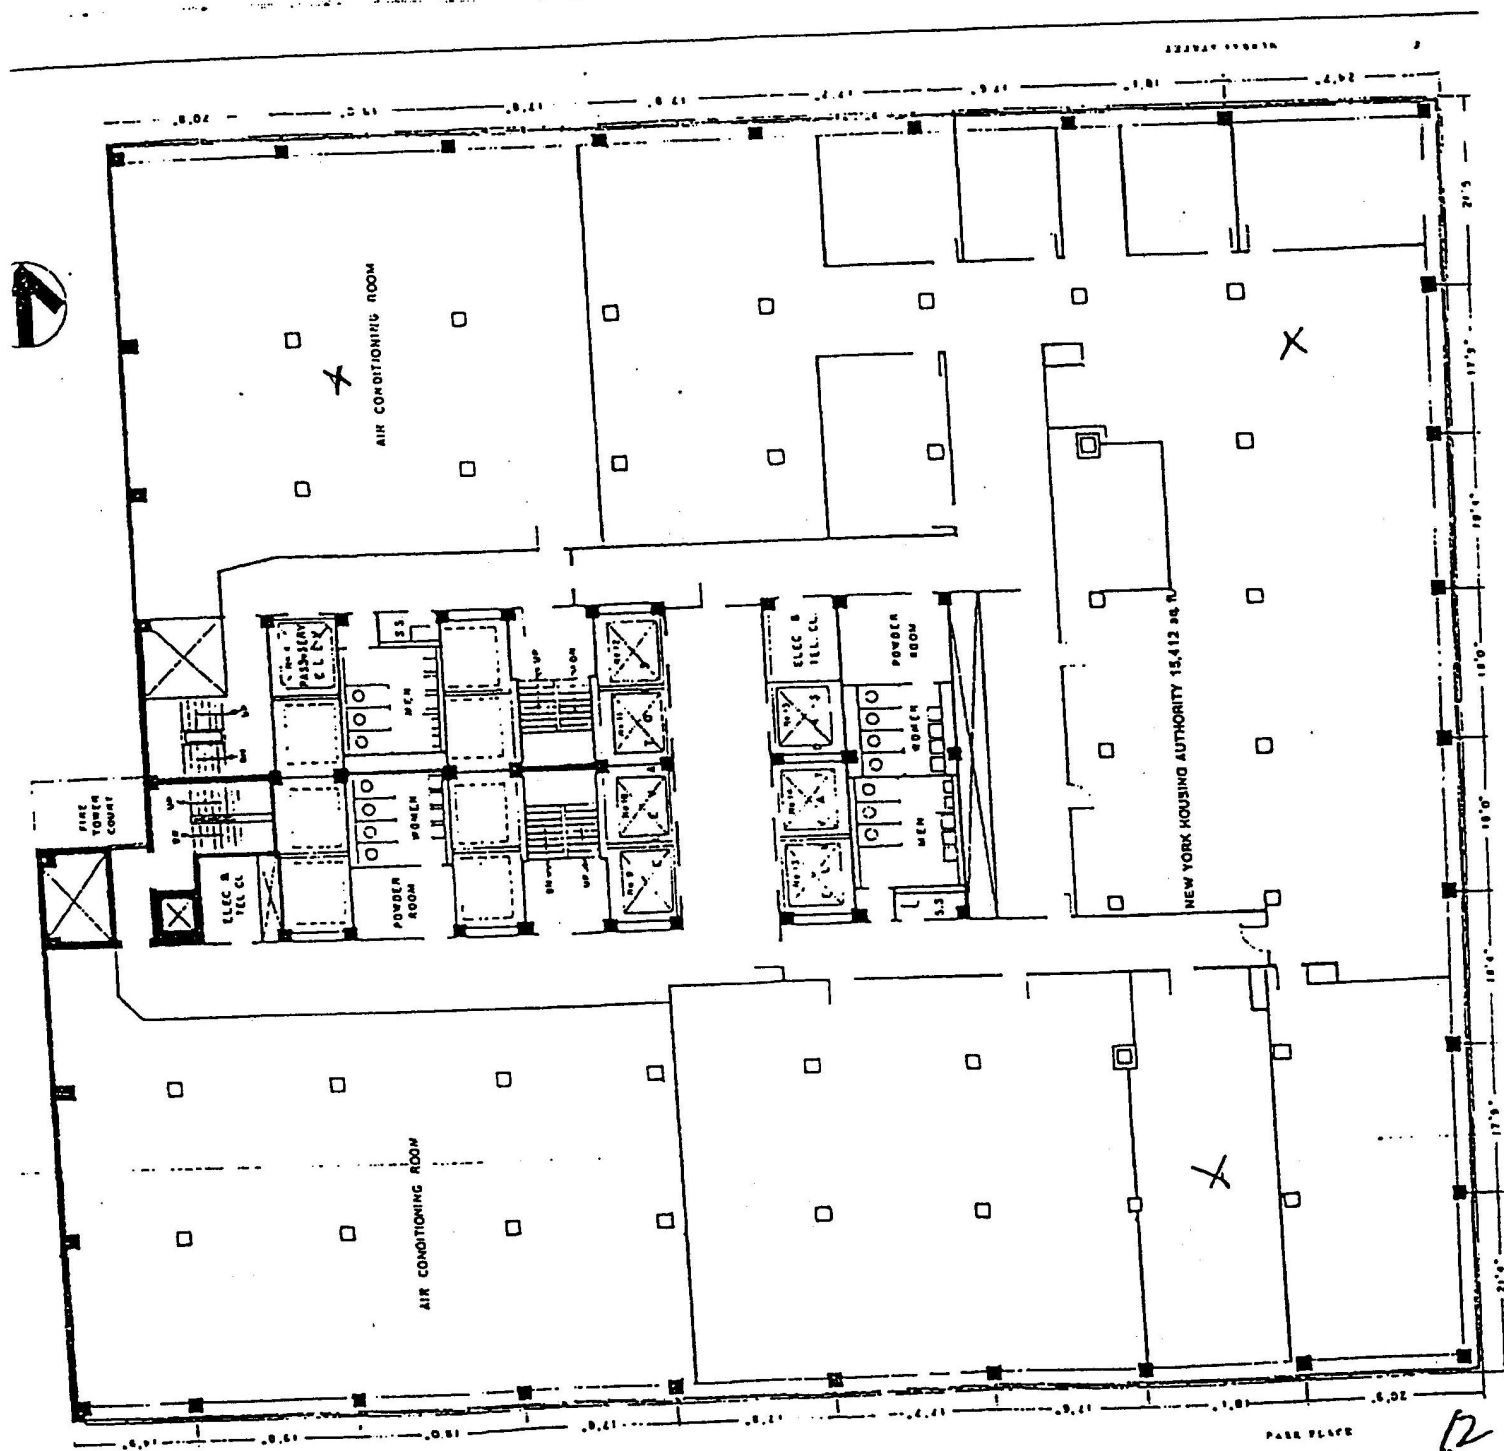



By: IMA;

212 761 1101,

SEP 10 07 00:00

2ND FLOOR

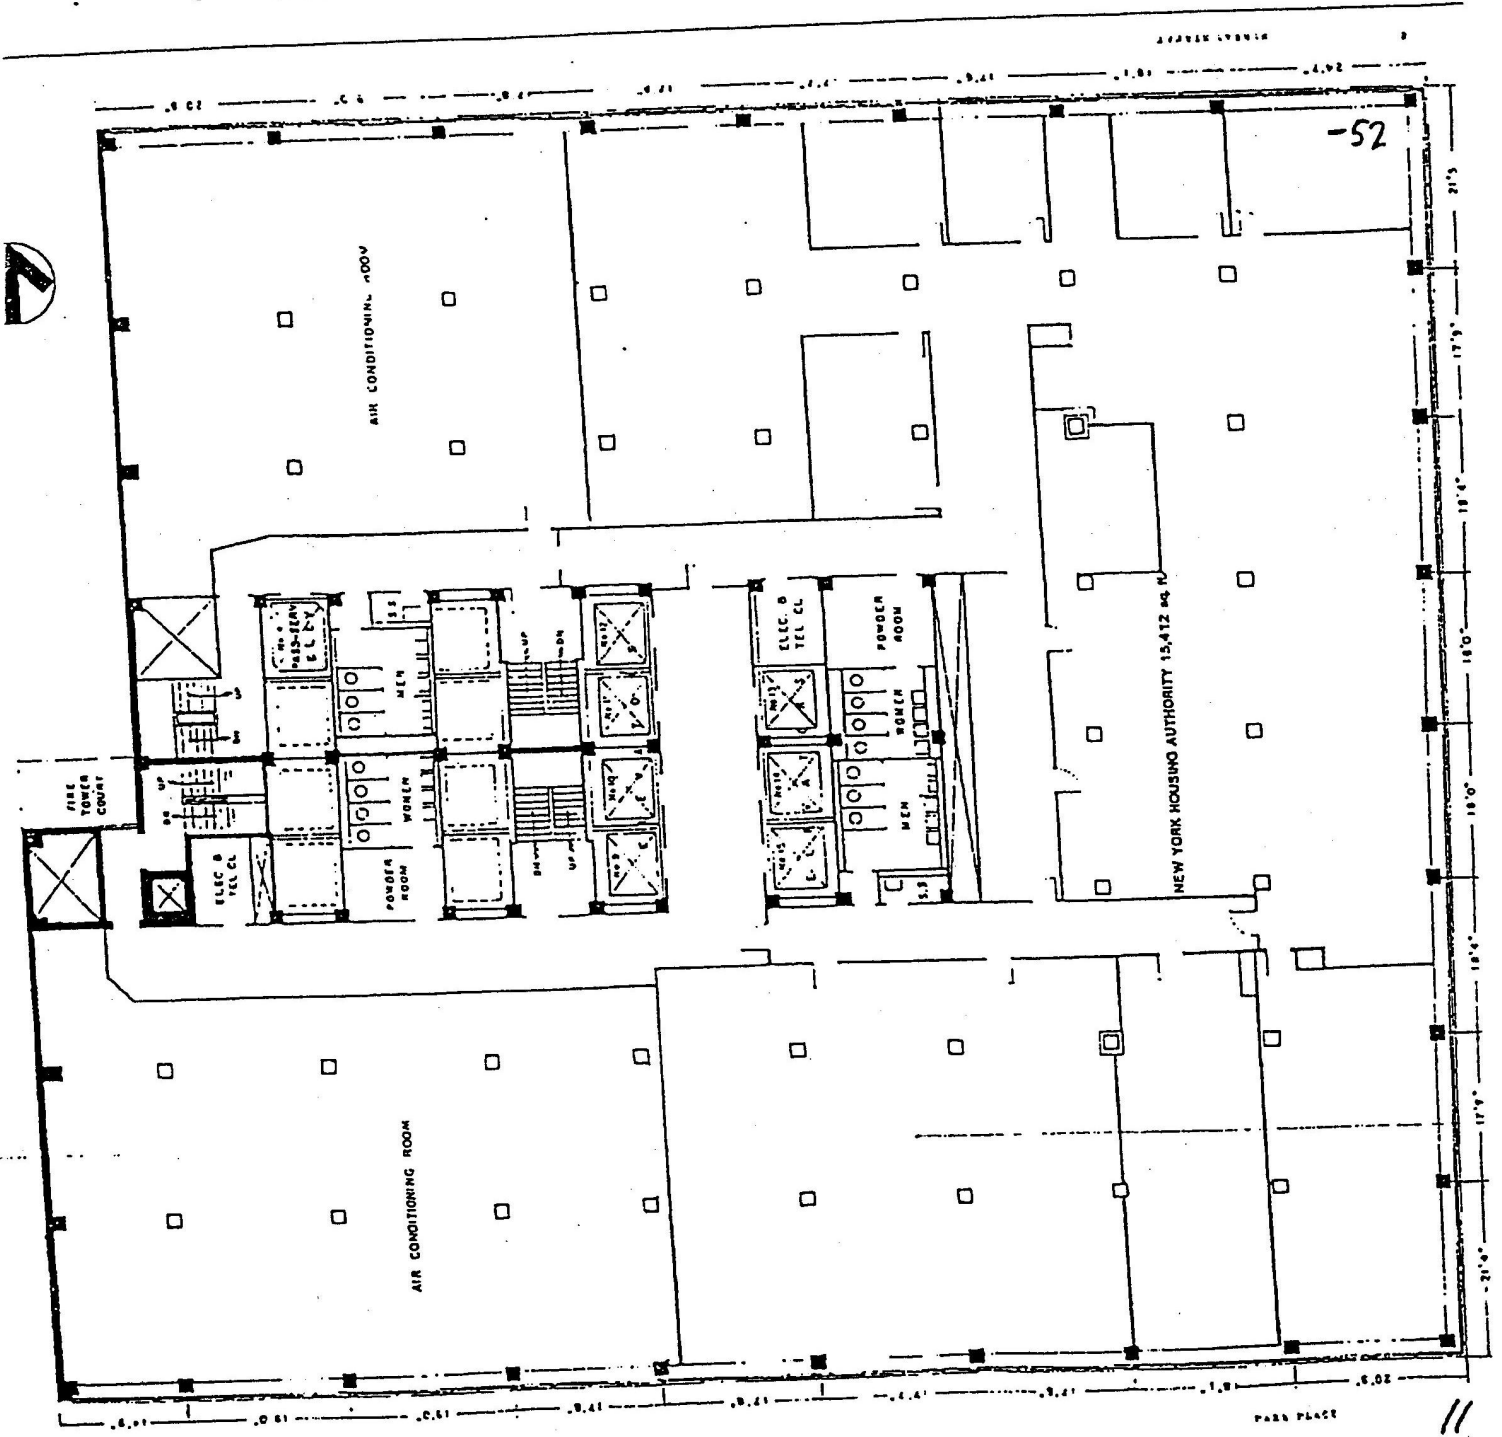

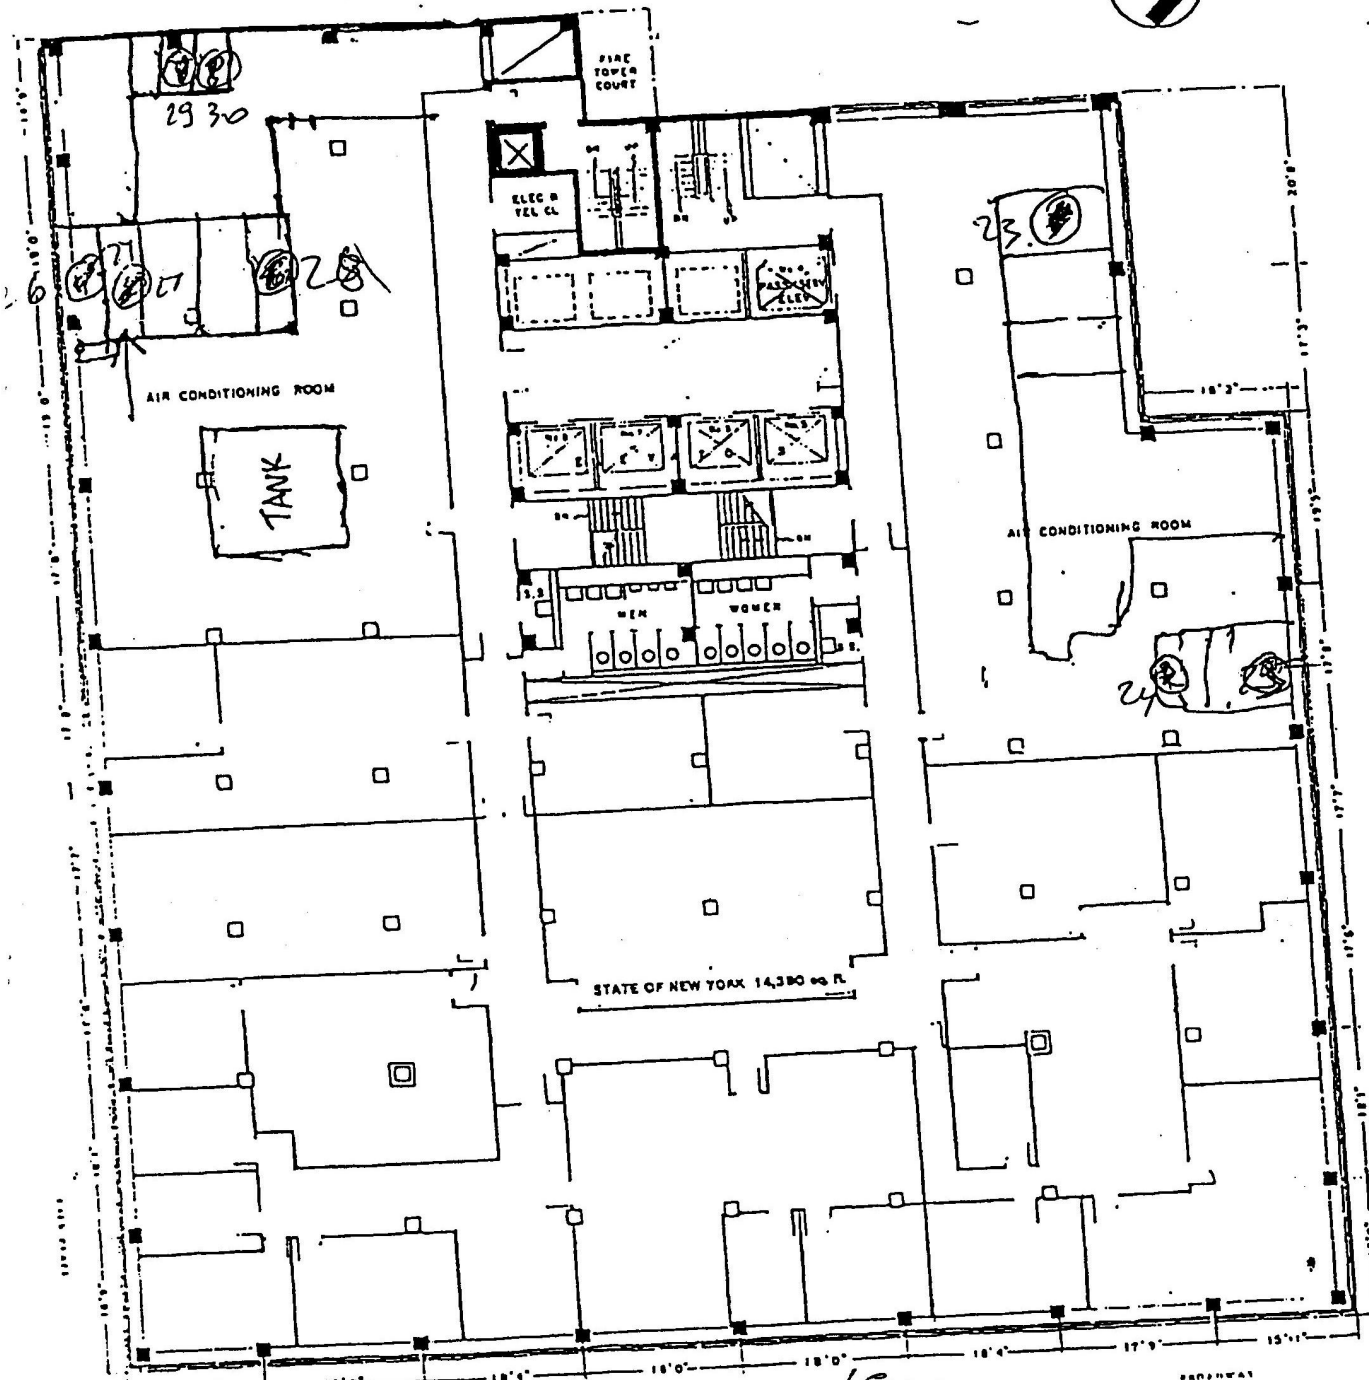

SCALE 1/8" = 1'-0"

- 23 North Equ Coler Room floor
- 24 North Equ ARE COLER / DREP DEU room floor
- 25 - - - Mixing Chamber floor
- 26 South Equ Mixing Chamber Left floor
- 27 Filler Room
- 28 Post Coler Room floor
- 29 Ken Room Coler Room floor
- 30 Ken Unit Room

250

BROADWAY

19th Floor Plan

WER'S


WEISBERG, CASTRO ASSOC
ARCHITECTS-DESIGNERS
975 AVE. OF THE AMERICAS
NEW YORK, NEW YORK 10001

By: IMA; _



31ST FLOOR FAN ROOM

- Left Filter Room
- Left Coil Room
- Let pipe coil room
- Center Mixing Chamber
- Filter room center
- Coil room center
- Coil room pre-coil room

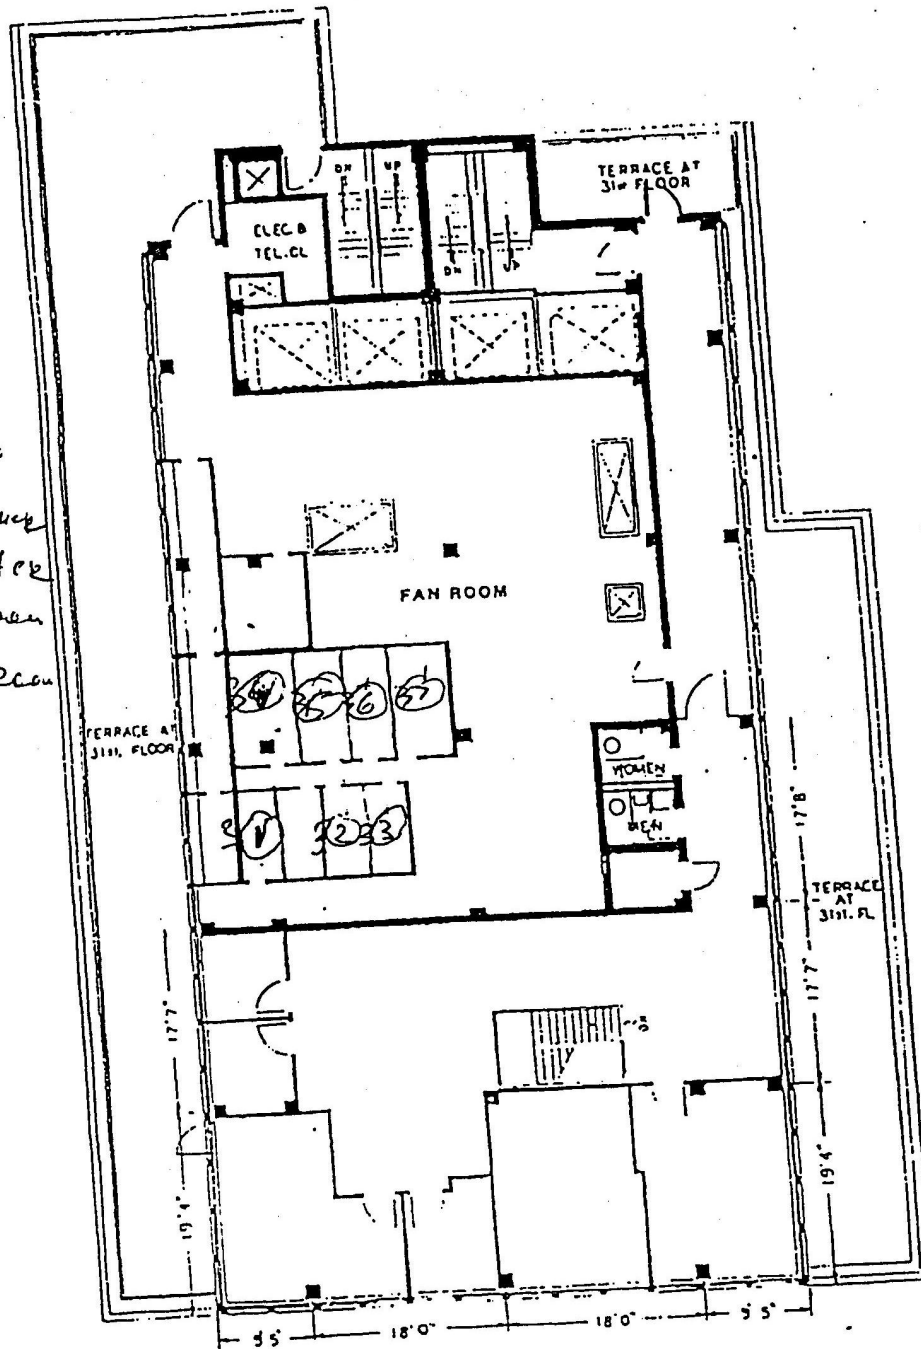



SCALE: 1/4" = 1'-0"



8TH FLOOR FAW ROOMS

ple
#1 Blank

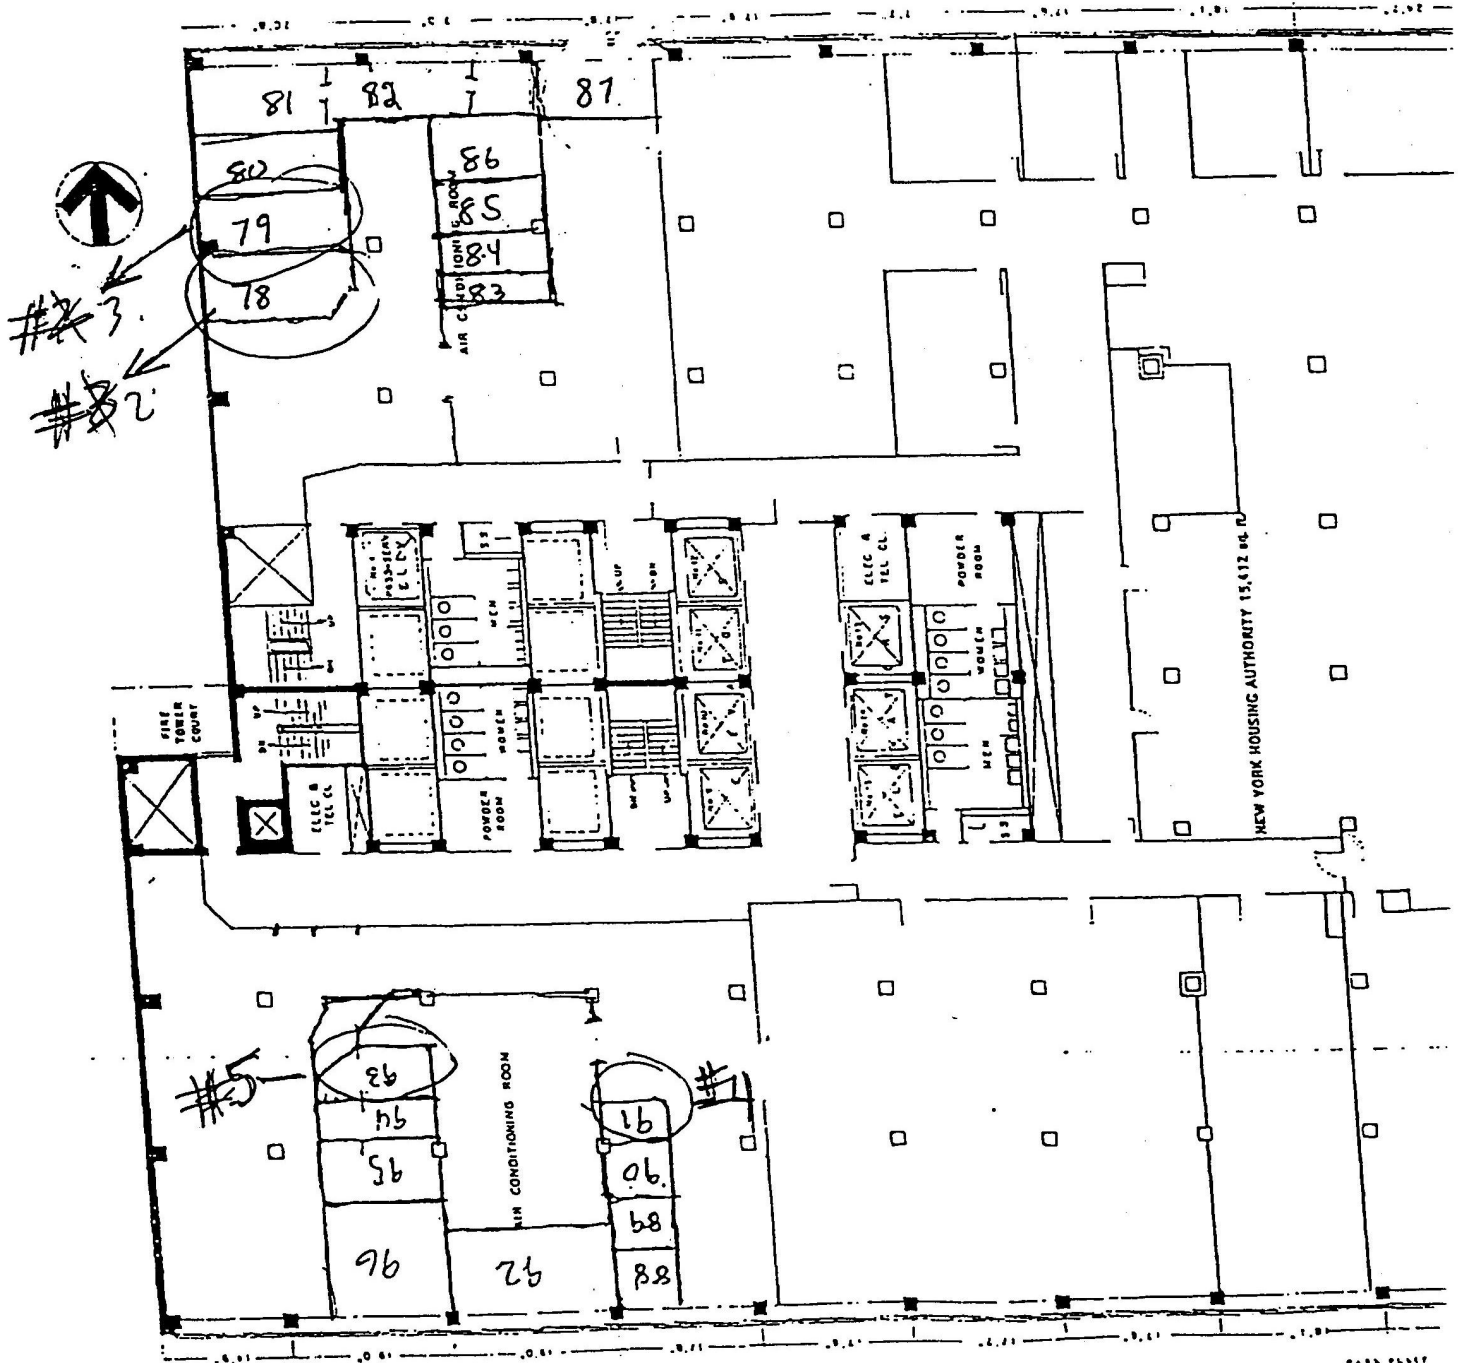

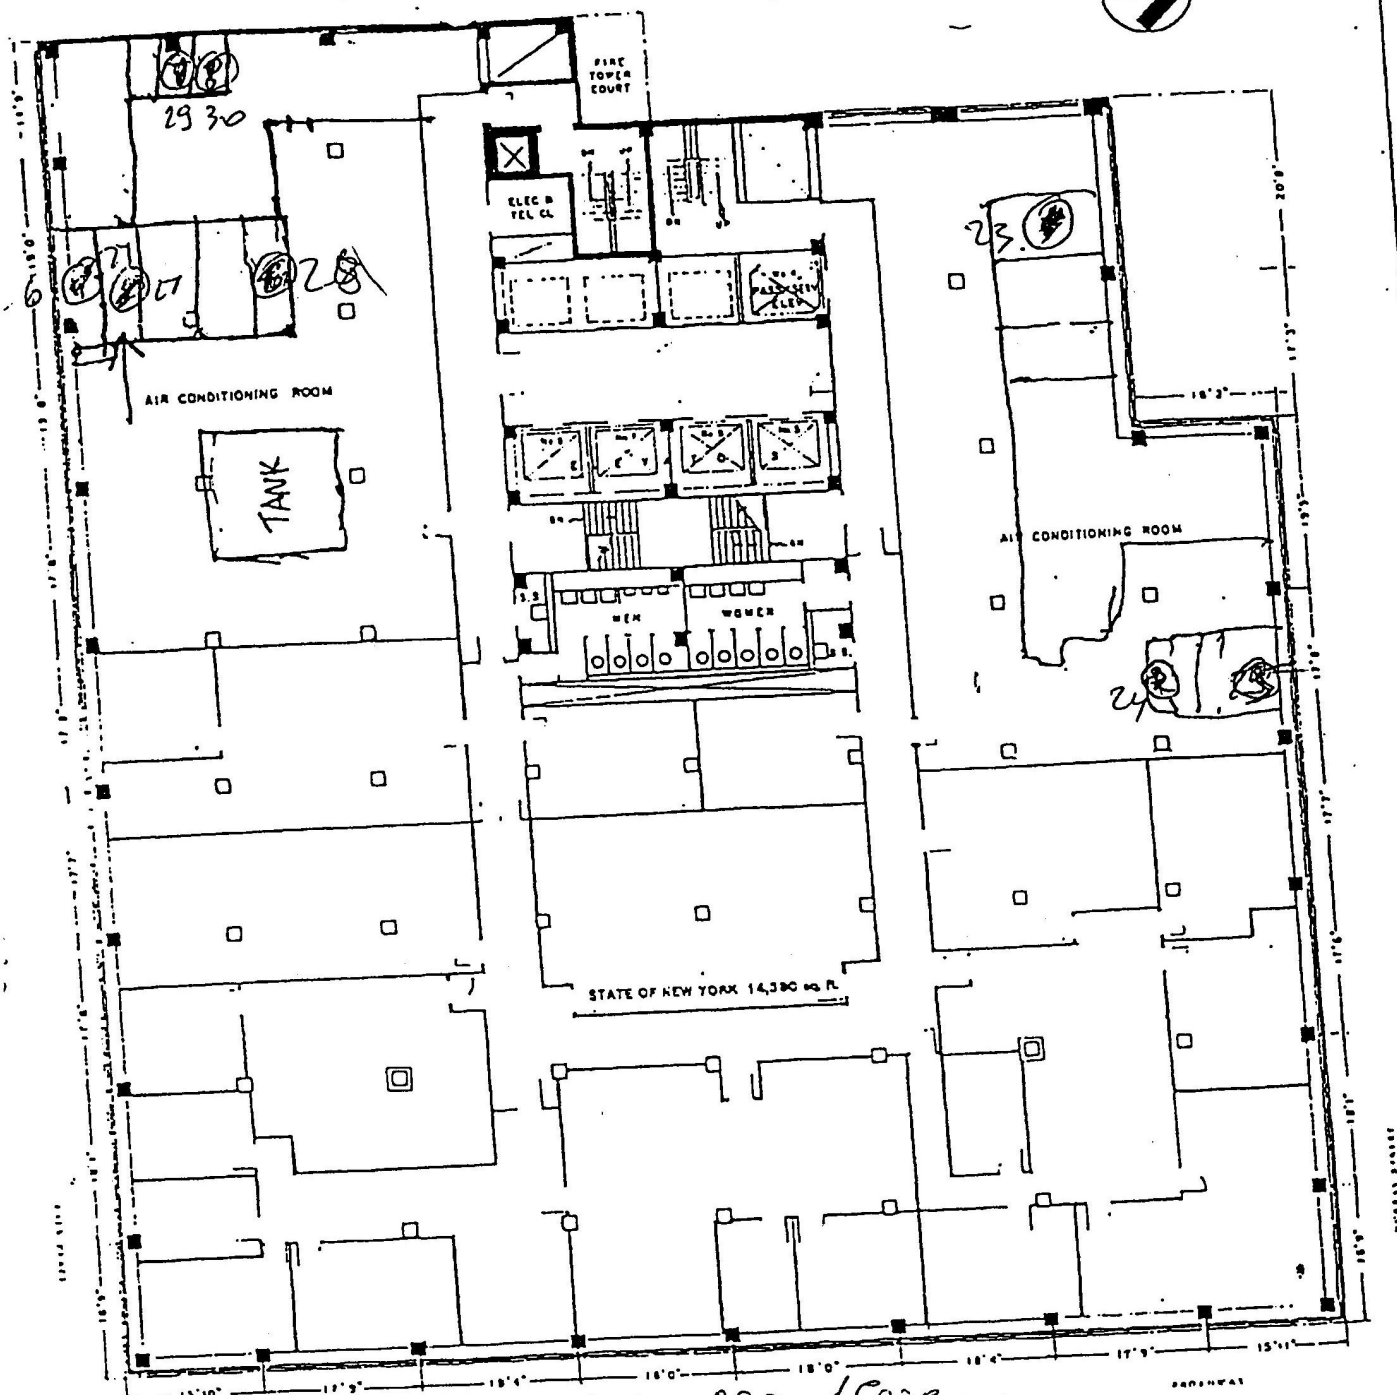

SCALE 4" = 10'

17' 0" 18' 0" 19' 0" 20' 0"

23 North Room Coler Room floor

24 North Room ARE Coler / DREY DEY room floor

25 - - - Mixing Chamber floor

26 South Room Mixing Chamber Left floor

27 Filler Room

28 Post Coler Room floor

29 Ken Room Coler Room floor

30 Fan Unit Room

250
BROADWAY
30 Store for Continued Future Building
Marked
From West Street to Murray Street
(Between City Hall)

19th FLOOR PLAN

W.E.R.'S

WEIS
AR
974

250

BROADWAY

22. Very An Comfortable Motor Academy
Portland
From Port Place to Murray Street
11th Avenue City Hall

19th FLOOR PLAN


WER'S

WEISBERG, CASTRO ASSOC.
ARCHITECTS-DESIGNERS
875 AVE. OF THE AMERICAS
NEW YORK, NEW YORK 10001


31ST FLOOR FAN ROOM




- Left Filter Room
- Left Coe Room
- Let pipe cool room
- Center Air Conditioning
- Filter room center
- Coil for Coe Room
- Coil for Pre-Coe Room

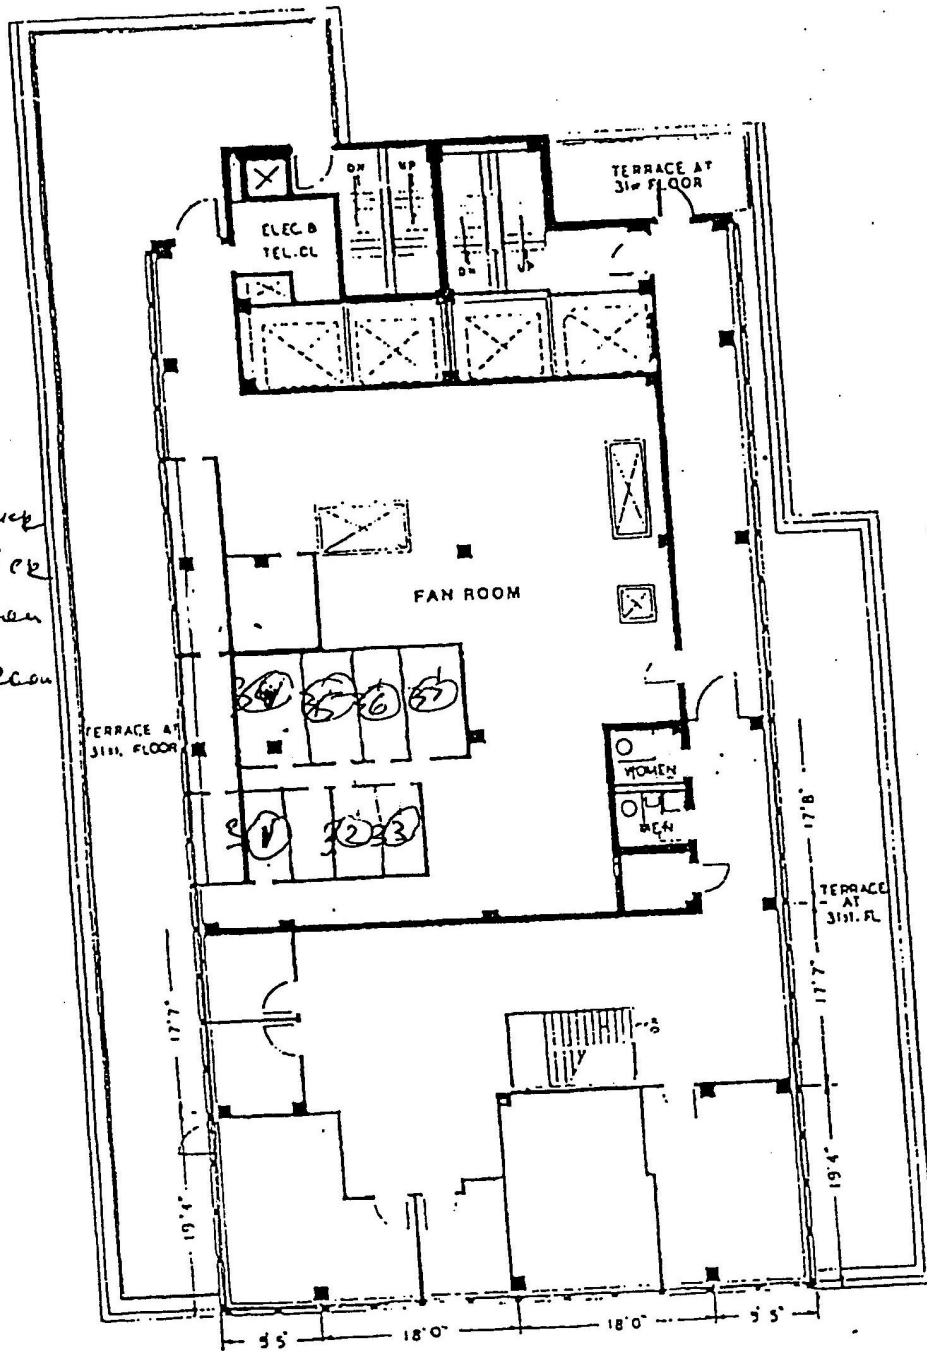

SCALE: 1/4" = 1'-0"

 


2ND FLOOR

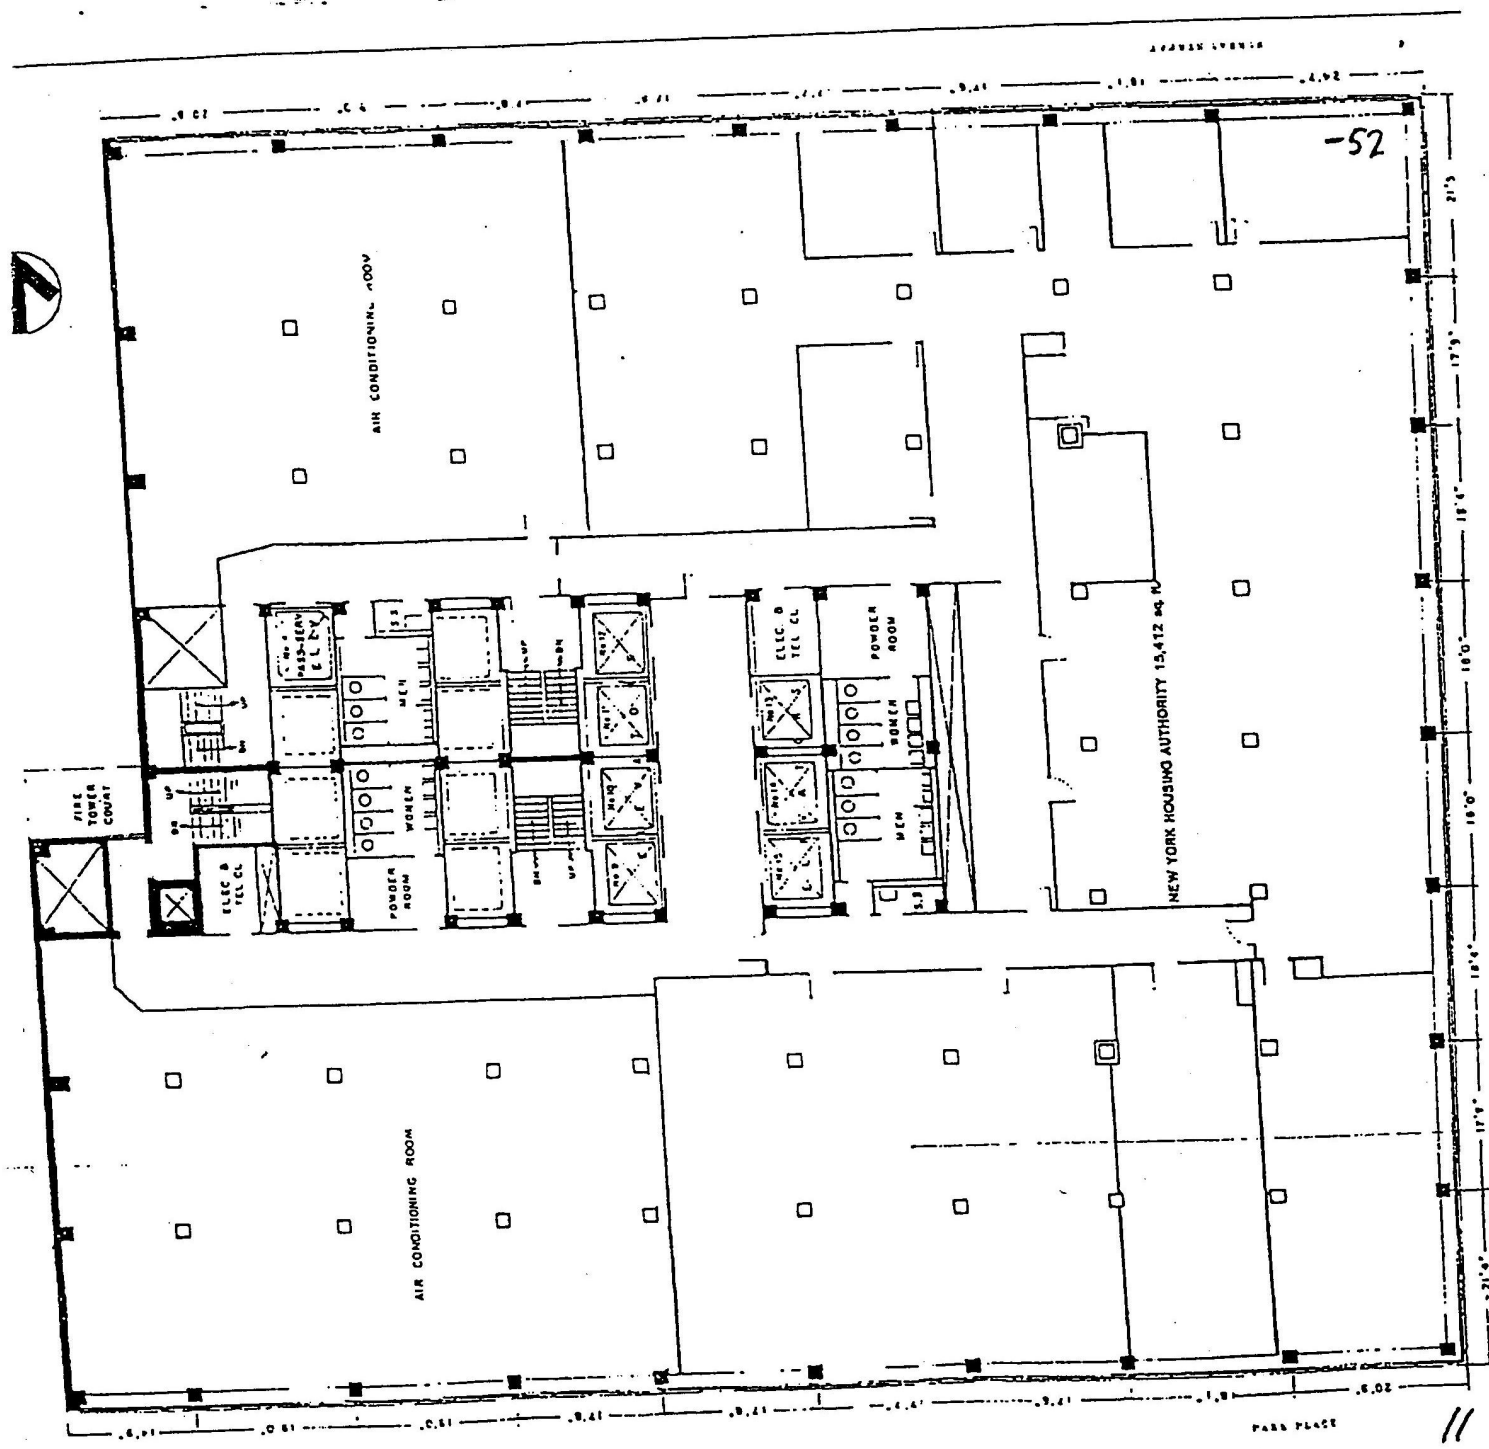


3y: IMA;

3RD Floor

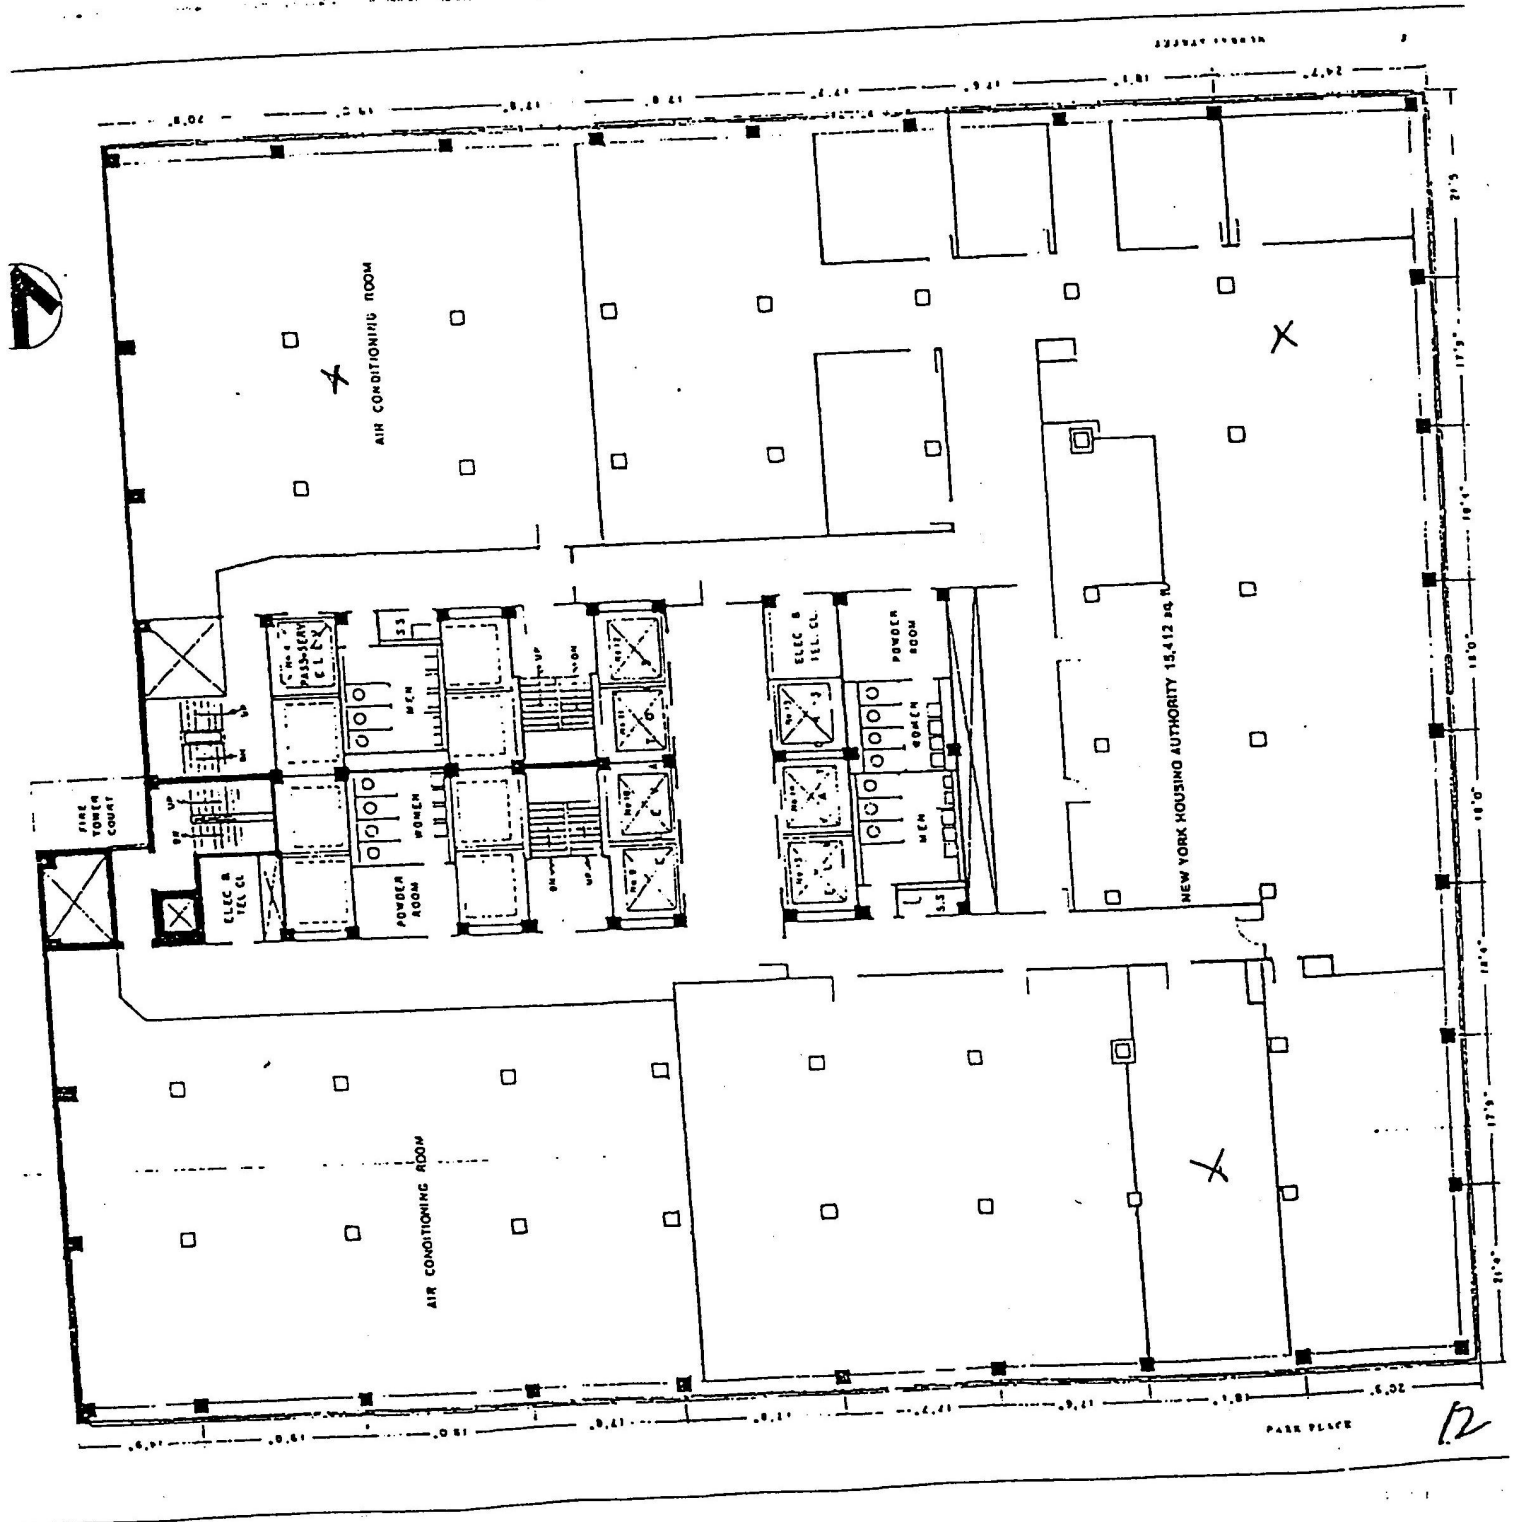


By: TM

8TH Floor

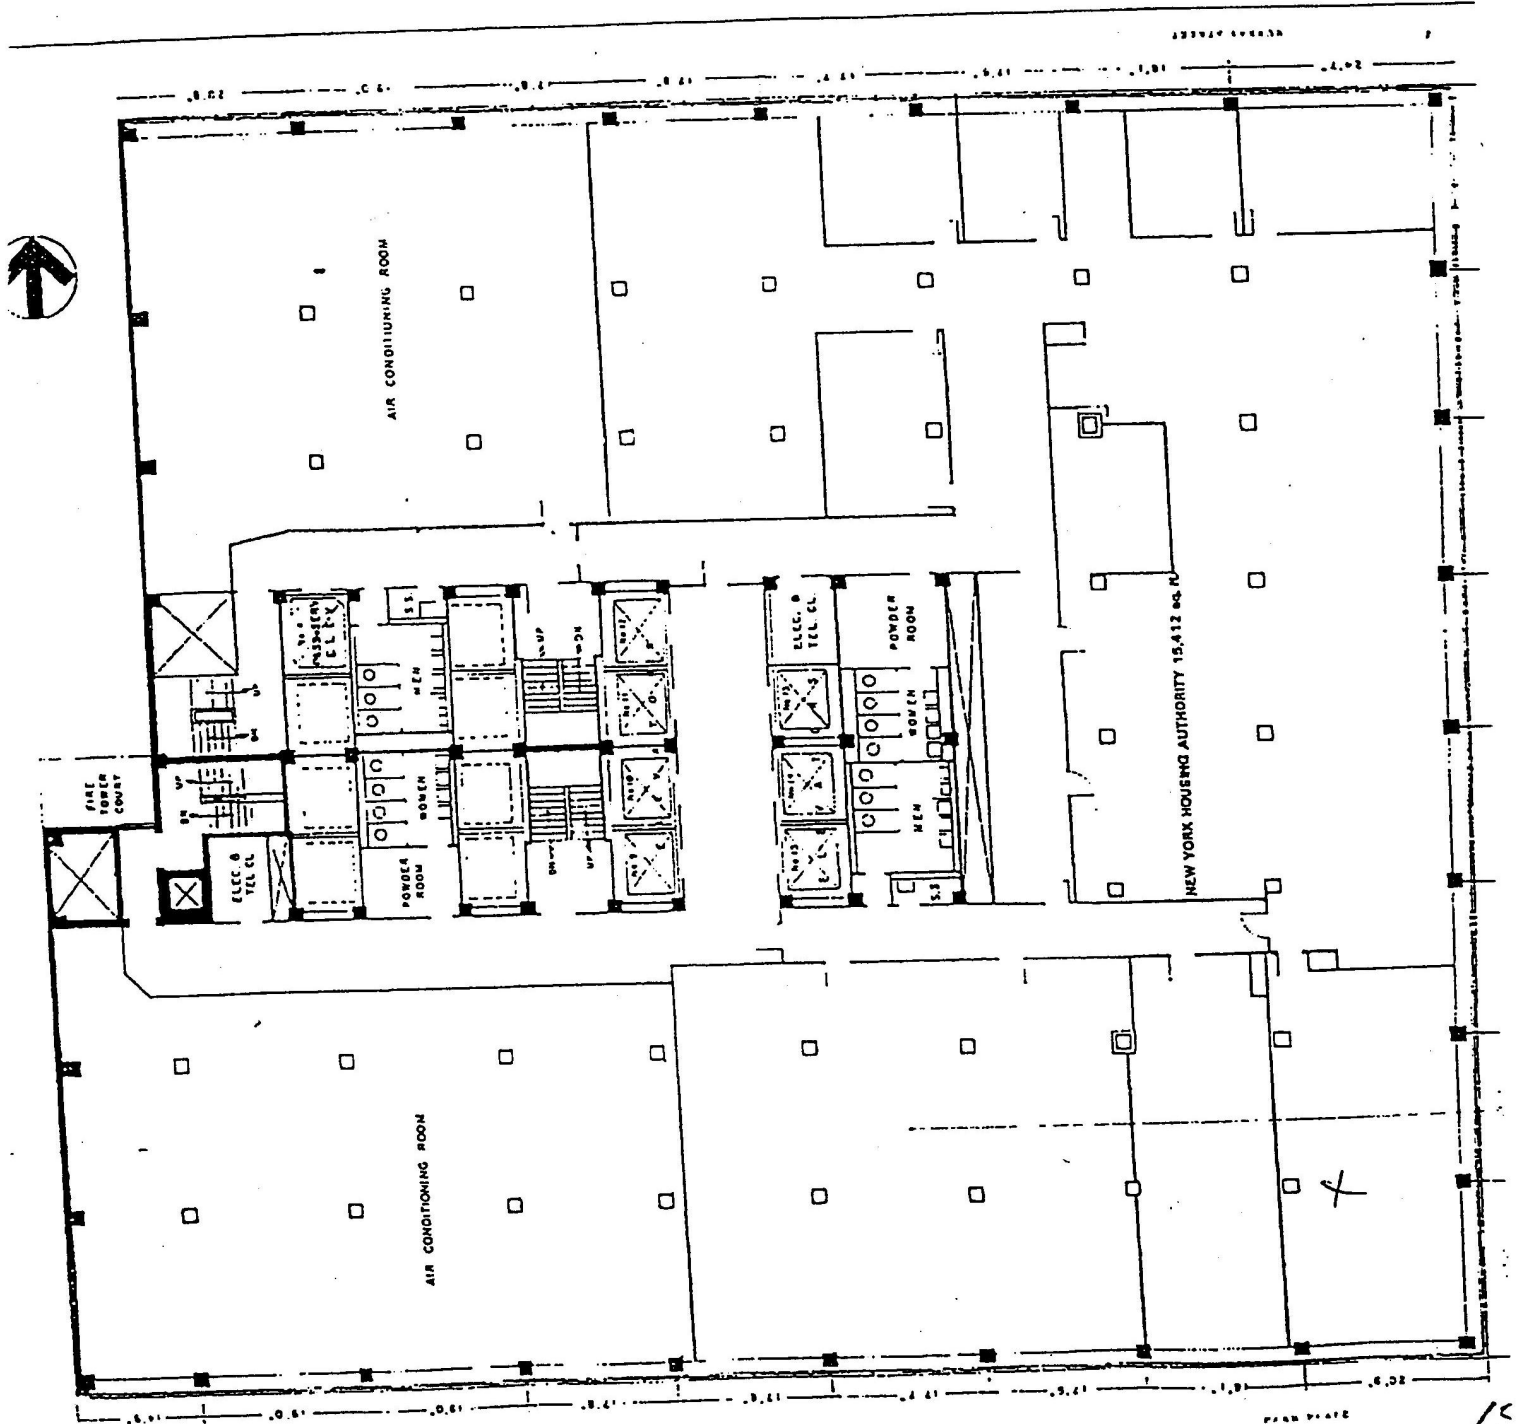

By: IMA:

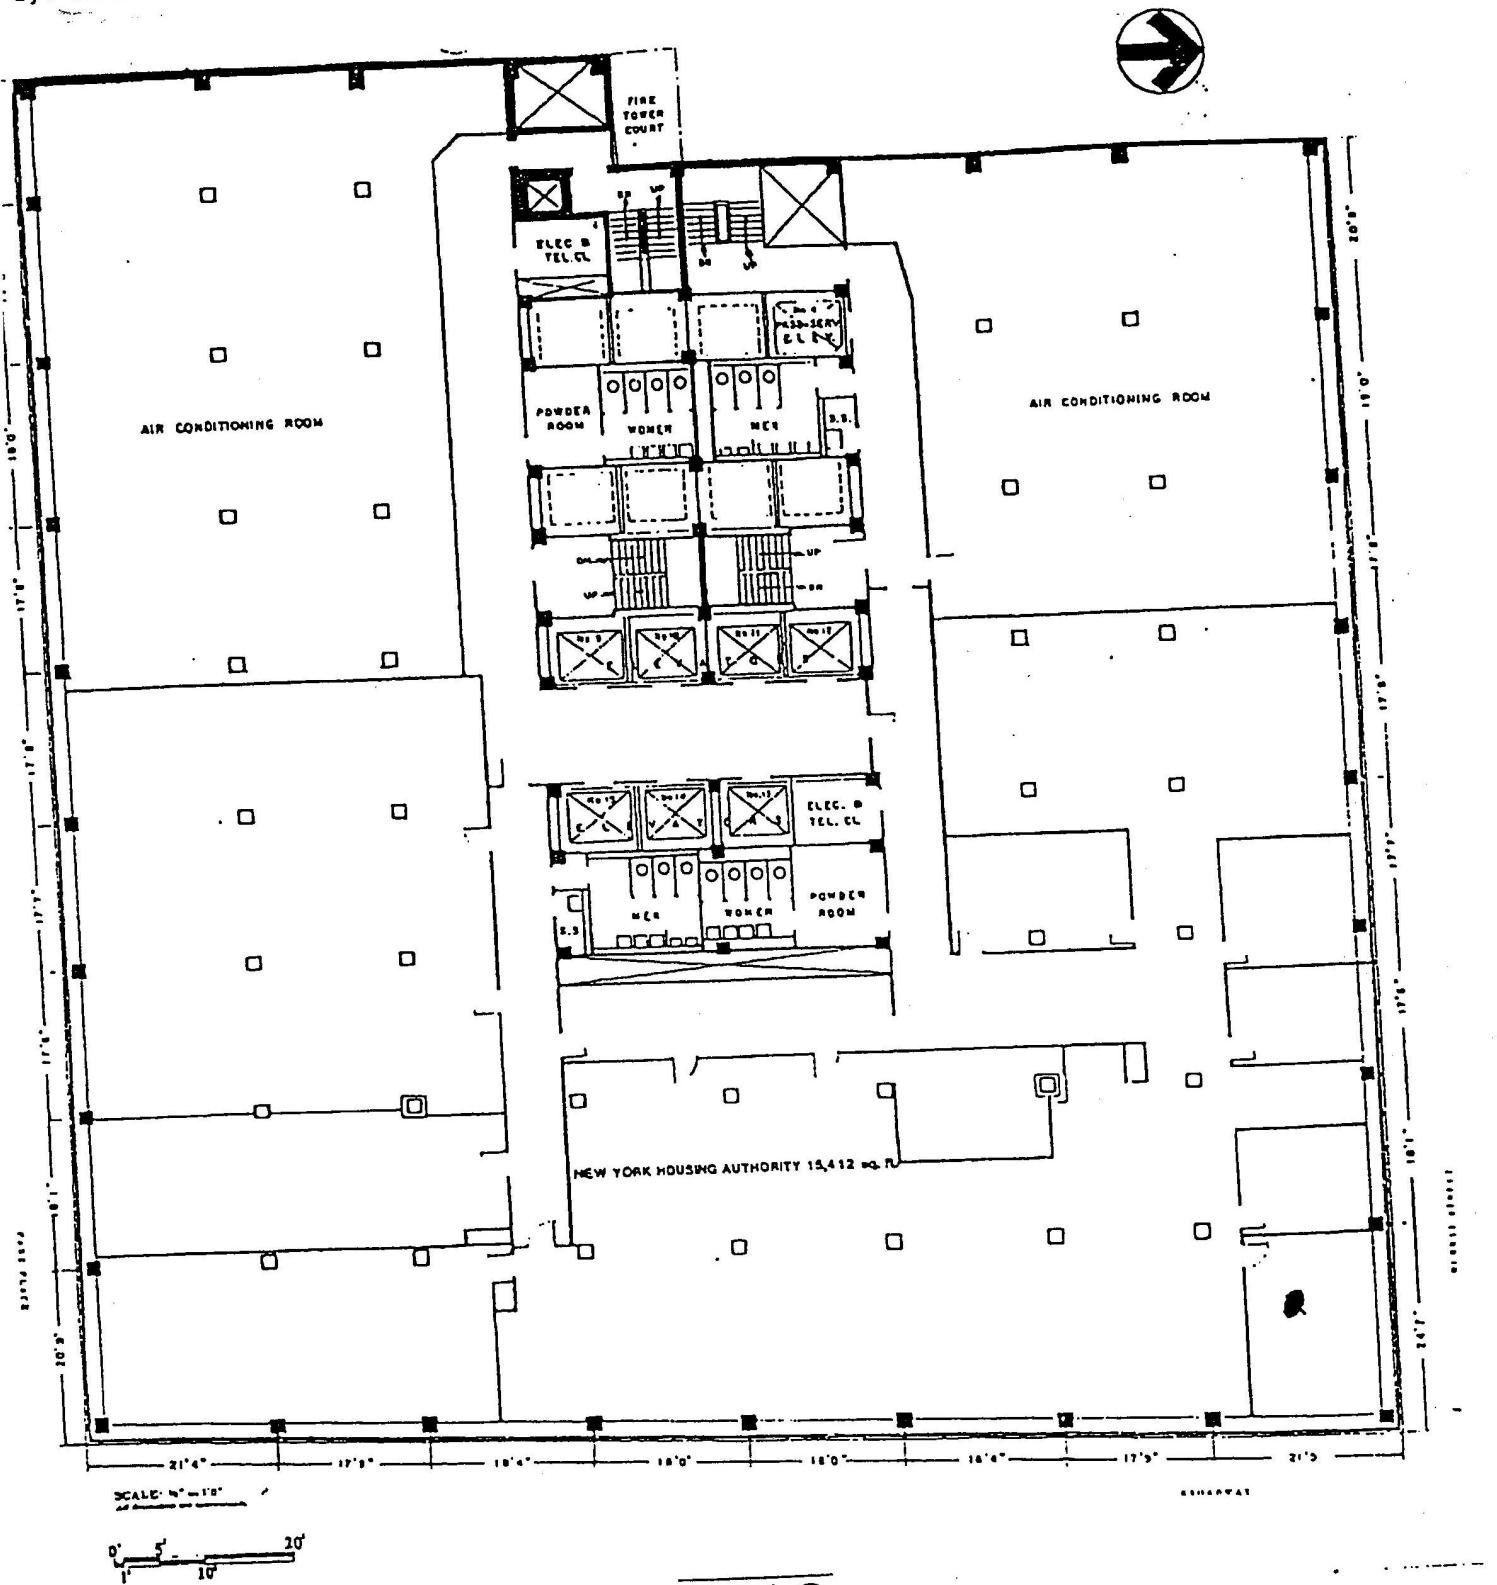

250

BROADWAY

20 Story Air Conditioned Office Building

Planned

1 mile Post Office to Murray Street

(Opposite City Hall)

8th FLOOR PLAN


9th Floor

WEISBERG, CASTRO ASSOC.
ARCHITECTS-DESIGNERS
875 AVE OF THE AMERICAS
NEW YORK, NEW YORK 10001


y: IMA;

212 727 7181;

Sep-18-01 3:49PM;

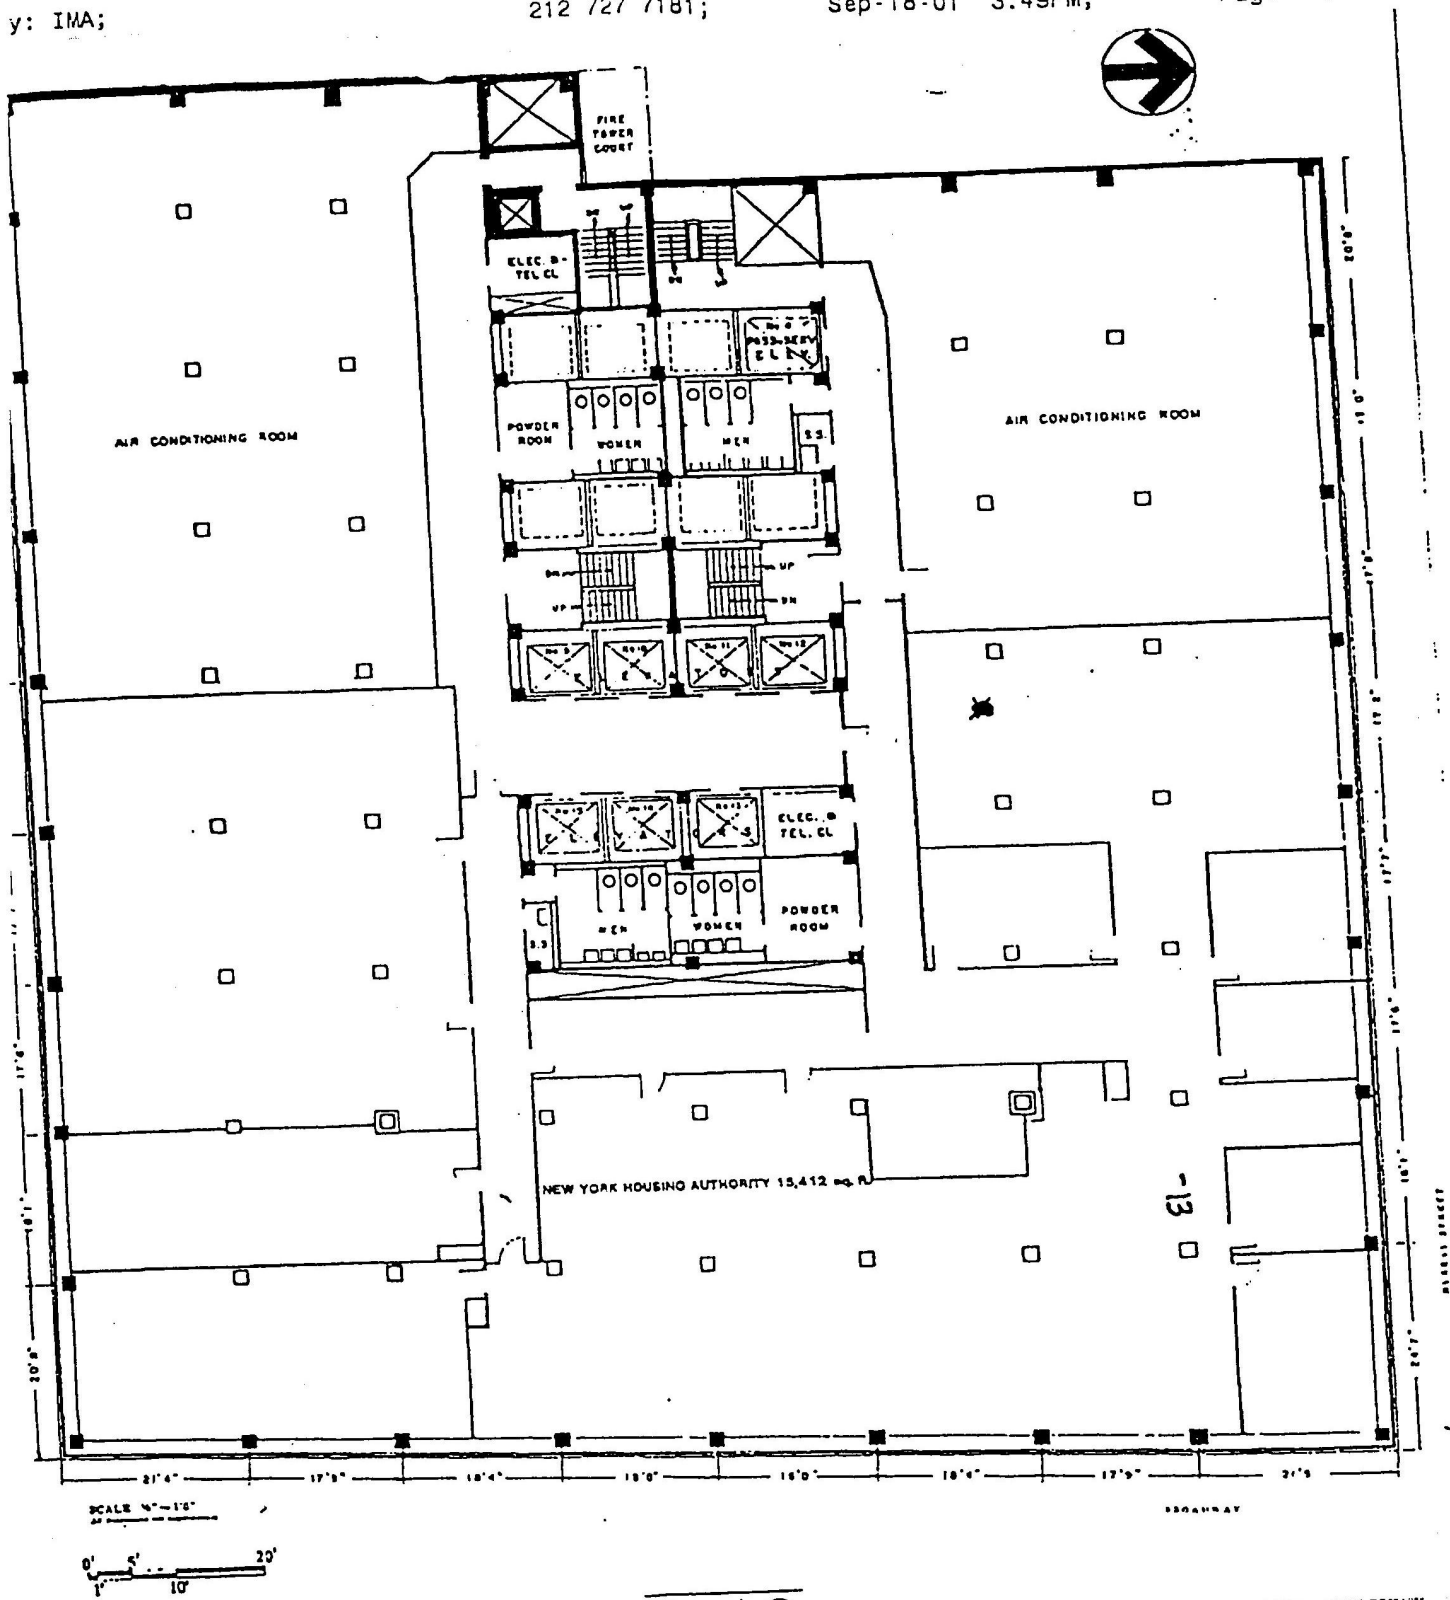

SCALE 1/8"=1'-0"

 


250
BROADWAY

*On Street for Continued Office Building
Northward
From Post Office to Murray Street
(Downtown City Hall)*


8th FLOOR PLAN

10th FLOOR

WEISBERG, CASTRO ASSOC.
ARCHITECTS-DESIGNERS
875 AVE. OF THE AMERICAS
NEW YORK, NEW YORK 10001

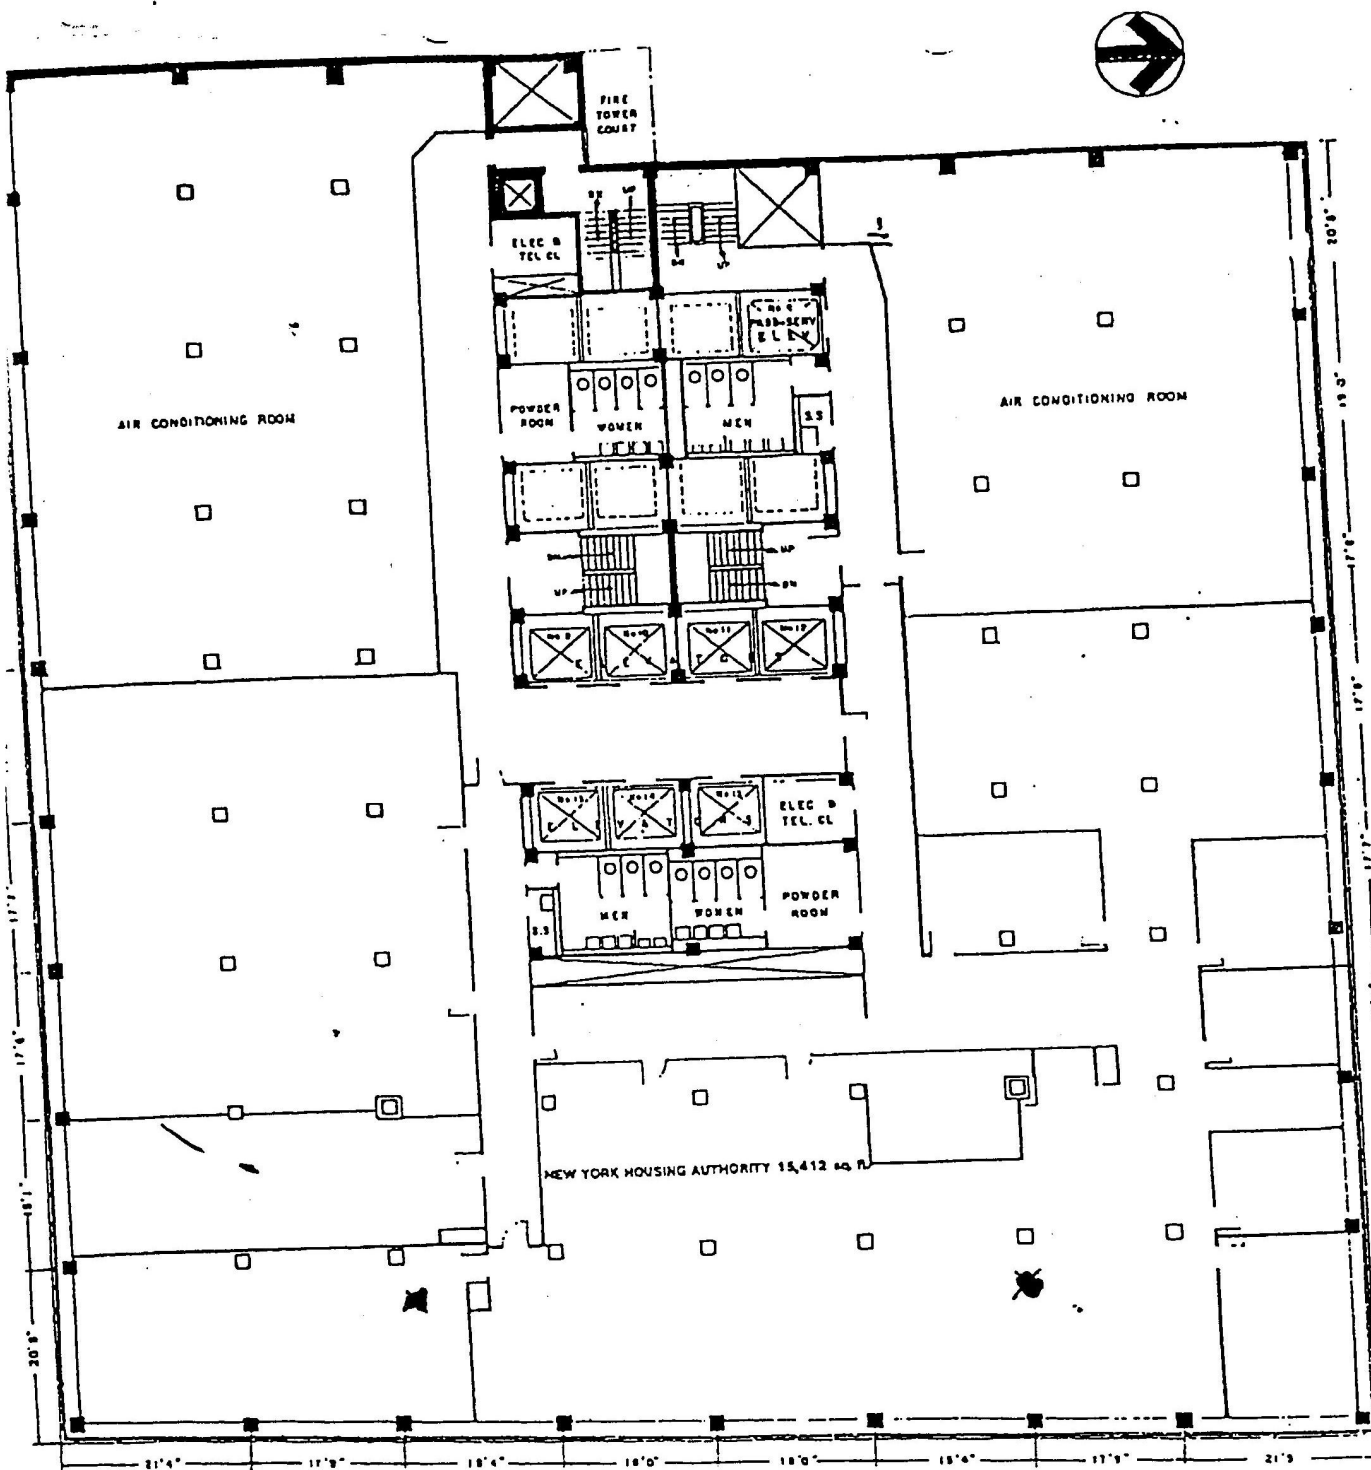

SCALE: 1/4" = 1'-0"

 

250
BROADWAY

20-story to Commercial Office Building
Planned
From First Floor to Murray Street
(Duplicate City Plot)


8th FLOOR PLAN

11TH FLOOR

20

WEISBERG, CASTRO ASSOC.
ARCHITECTS-DESIGNERS
875 AVS. OF THE AMERICAS
NEW YORK, NEW YORK 10001

by: IMA;

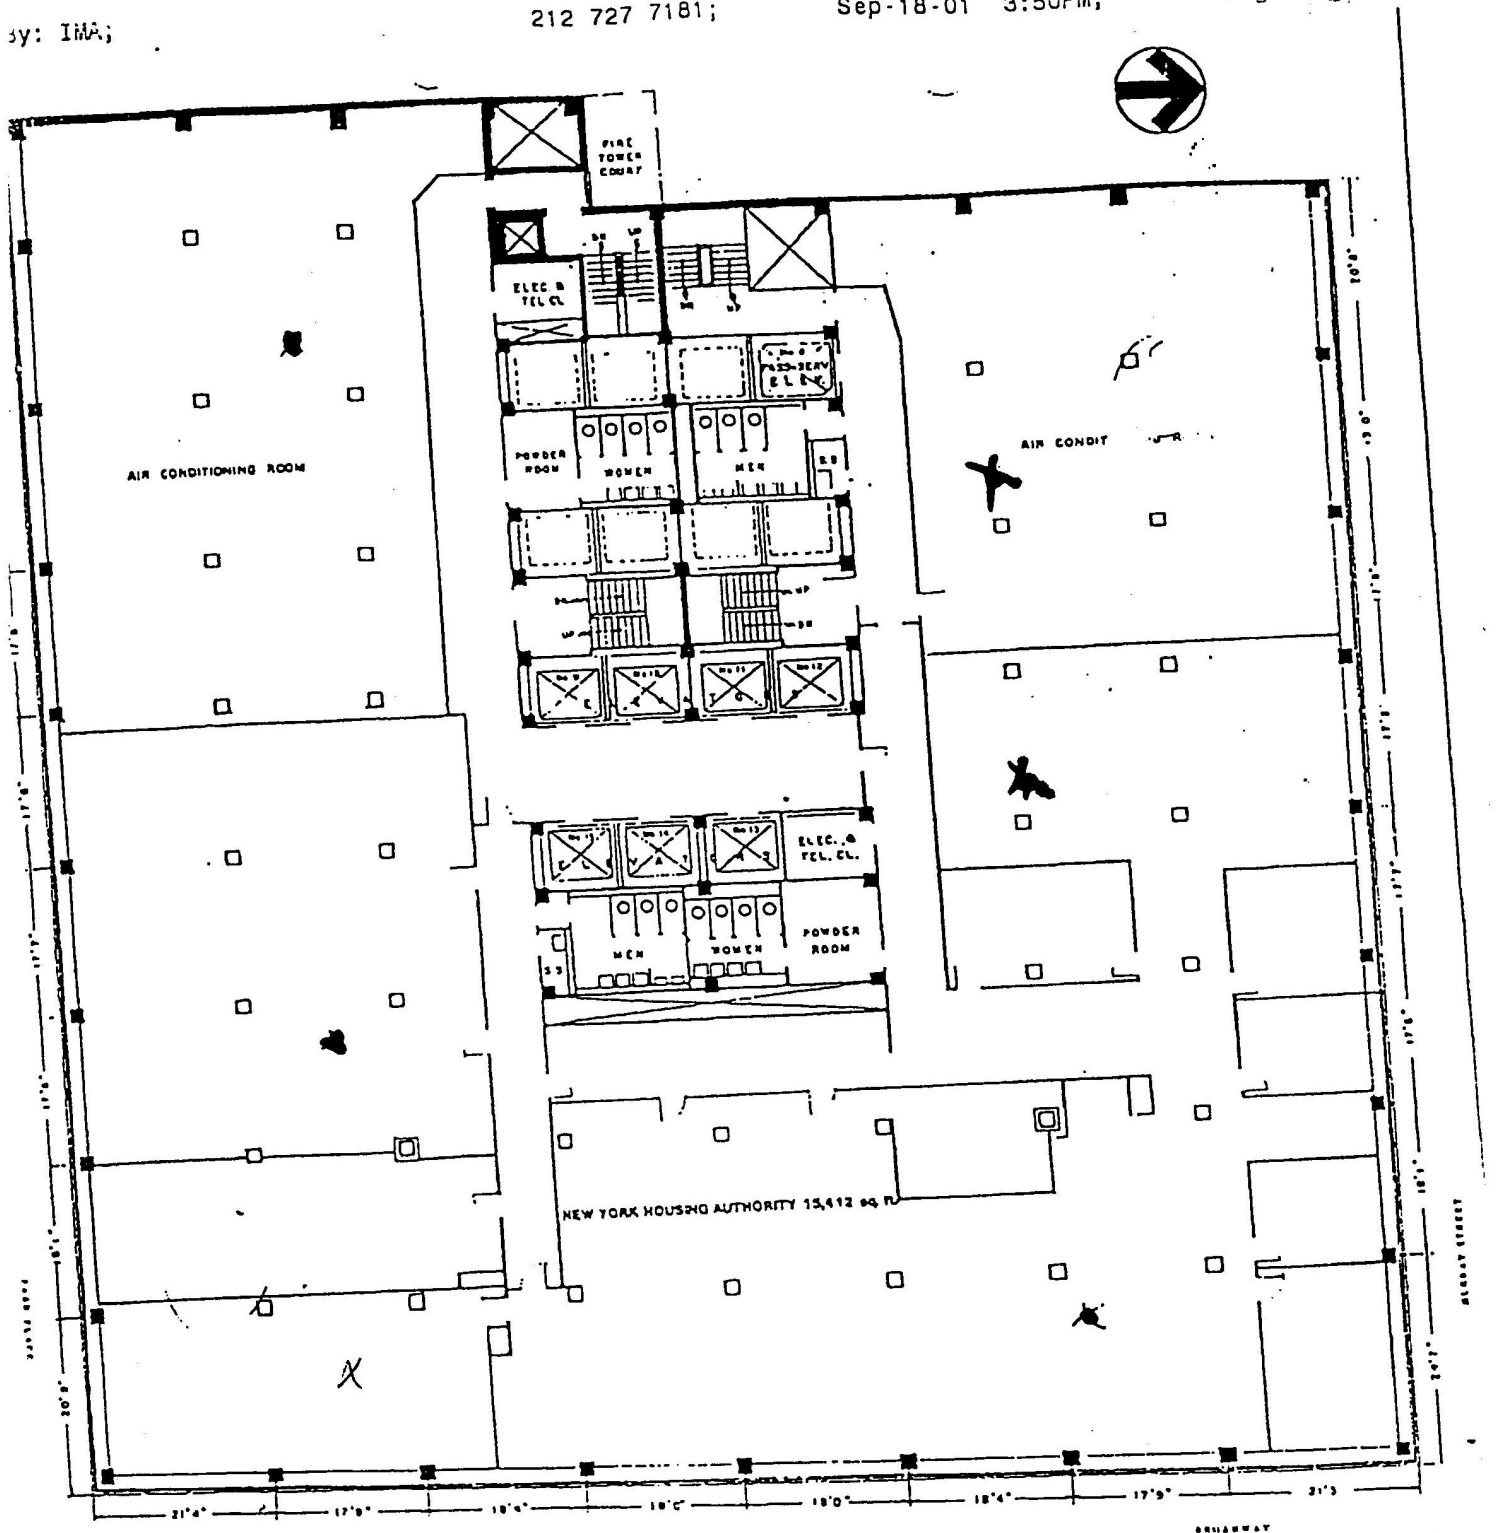

250
BROADWAY

24 Hours Air Conditioned Office Building
Plaza Level
From Park Place to Murray Street
(Opposite City Hall)

8th FLOOR PLAN


12 FLR


21

WEISBERG, CASTRO ASSOC
ARCHITECTS-DESIGNERS
875 AVE. OF THE AMERICAS
NEW YORK, NEW YORK 10001

8TH FLOOR Fan Rooms

- 10 (10) Fan Room Right Mixing Chamber
- 11 (11) Fan Room Cool Room
- 15 (15) Post Cooler Room
- 16 (16) Prop Per Room
- 17 (17) North Fan Room
- 18 (18) Filter Room

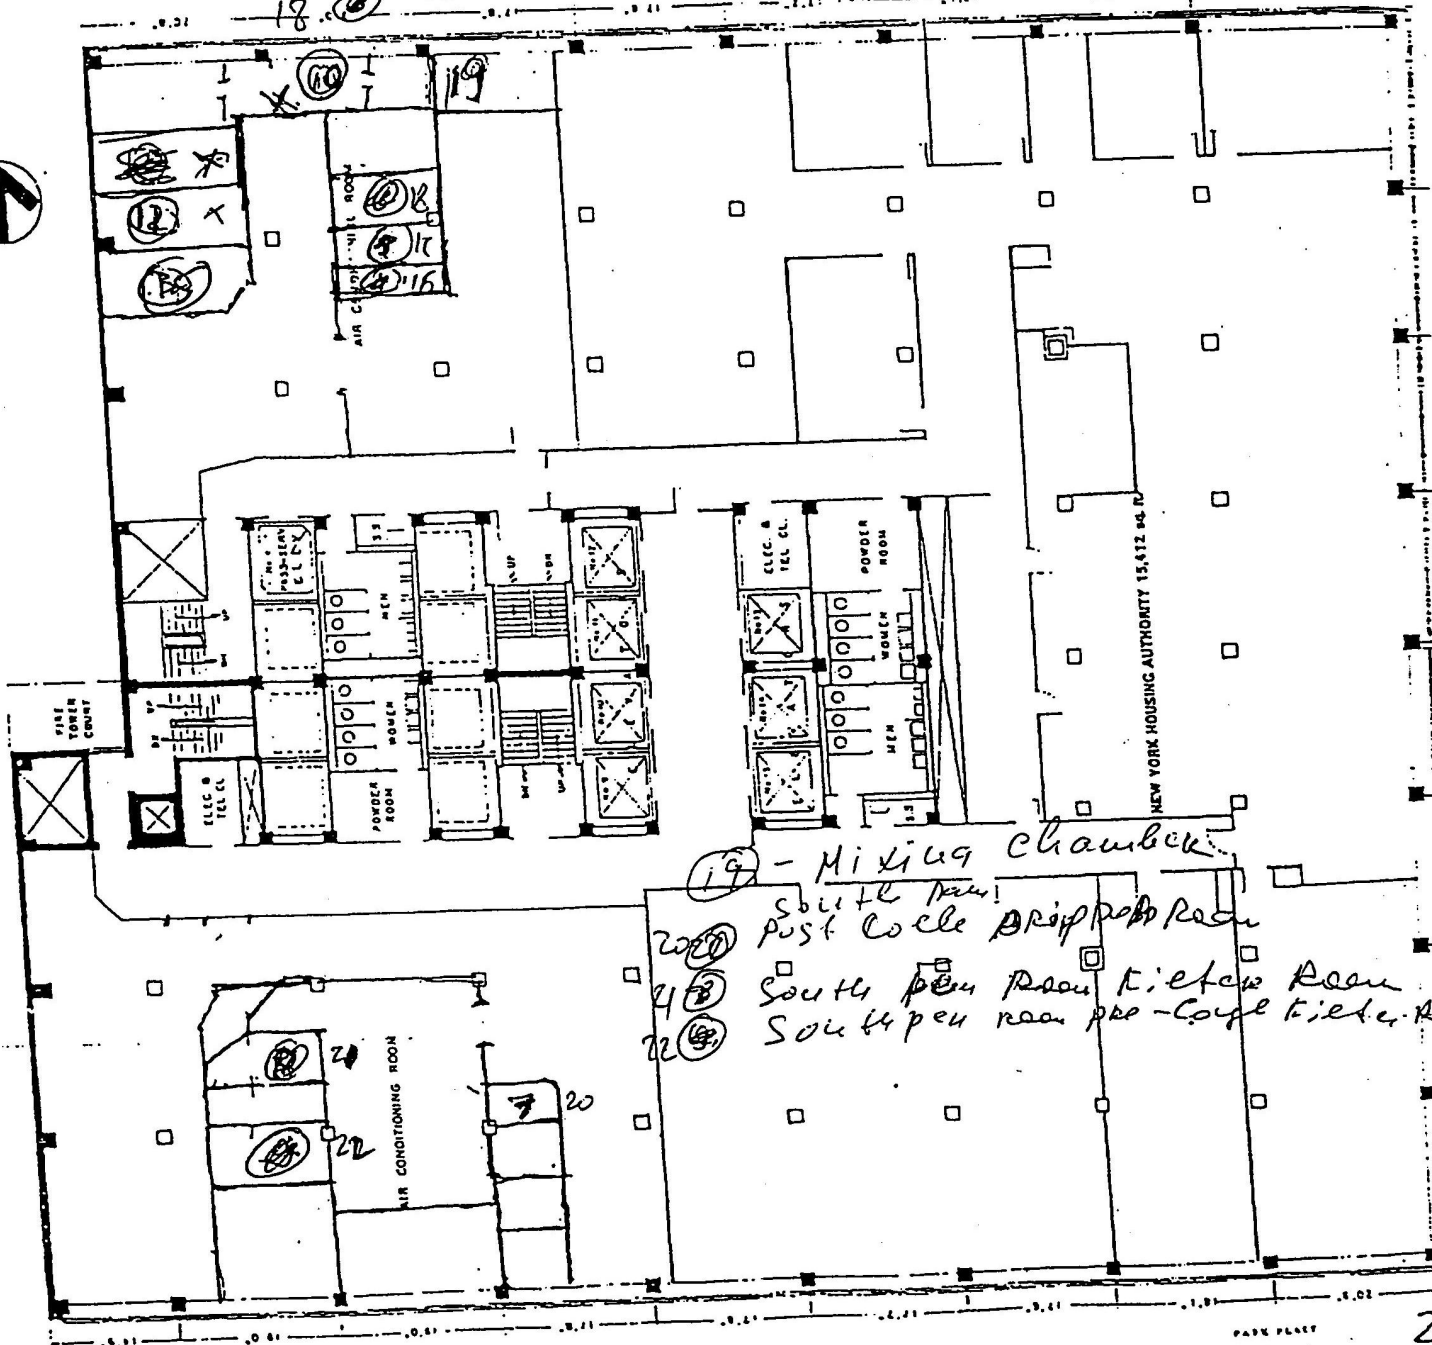

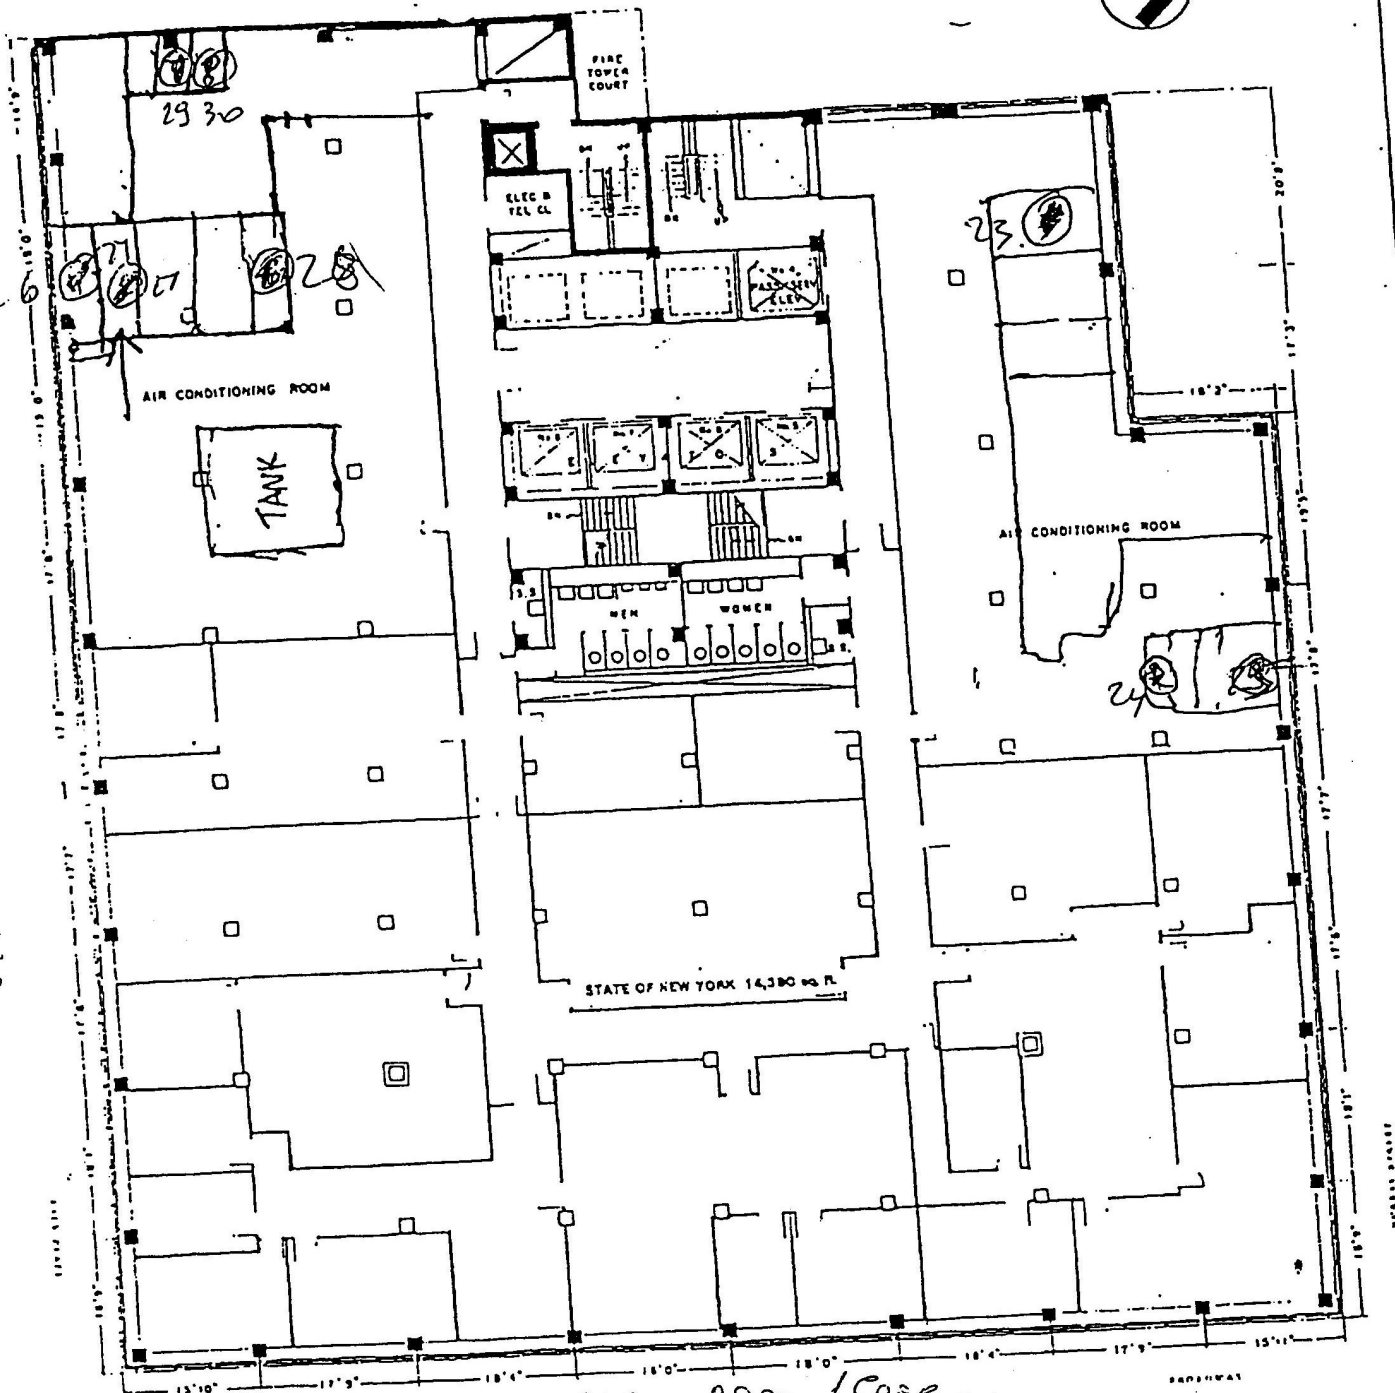

SCALE 1" = 10'

- 23 North East Corridor Room floor
- 24 North East Corridor / Drop Room floor
- 25 - - - - - Mixing Chamber floor
- 26 South East Corridor Room floor
- 27 Filler Room
- 28 Post Corridor floor
- 29 Corridor Room floor
- 30 Corridor Room floor

250

BROADWAY
No Stop Air Conditioned Office Building
Planned
From West Street to Murray Street
Hudson City Hall

14th FLOOR PLAN


WER'S

WEISBERG, CASTRO ASSOC.
ARCHITECTS-DESIGNERS
975 AVE. OF THE AMERICAS
NEW YORK, NEW YORK 10001


31ST FLOOR FAN ROOM




- Left Filter Room
- Left Core Room
- Let pipe cool room
- Center Mixing Chamber
- Filter room center
- Center Core Room
- Center Pre-Core Room

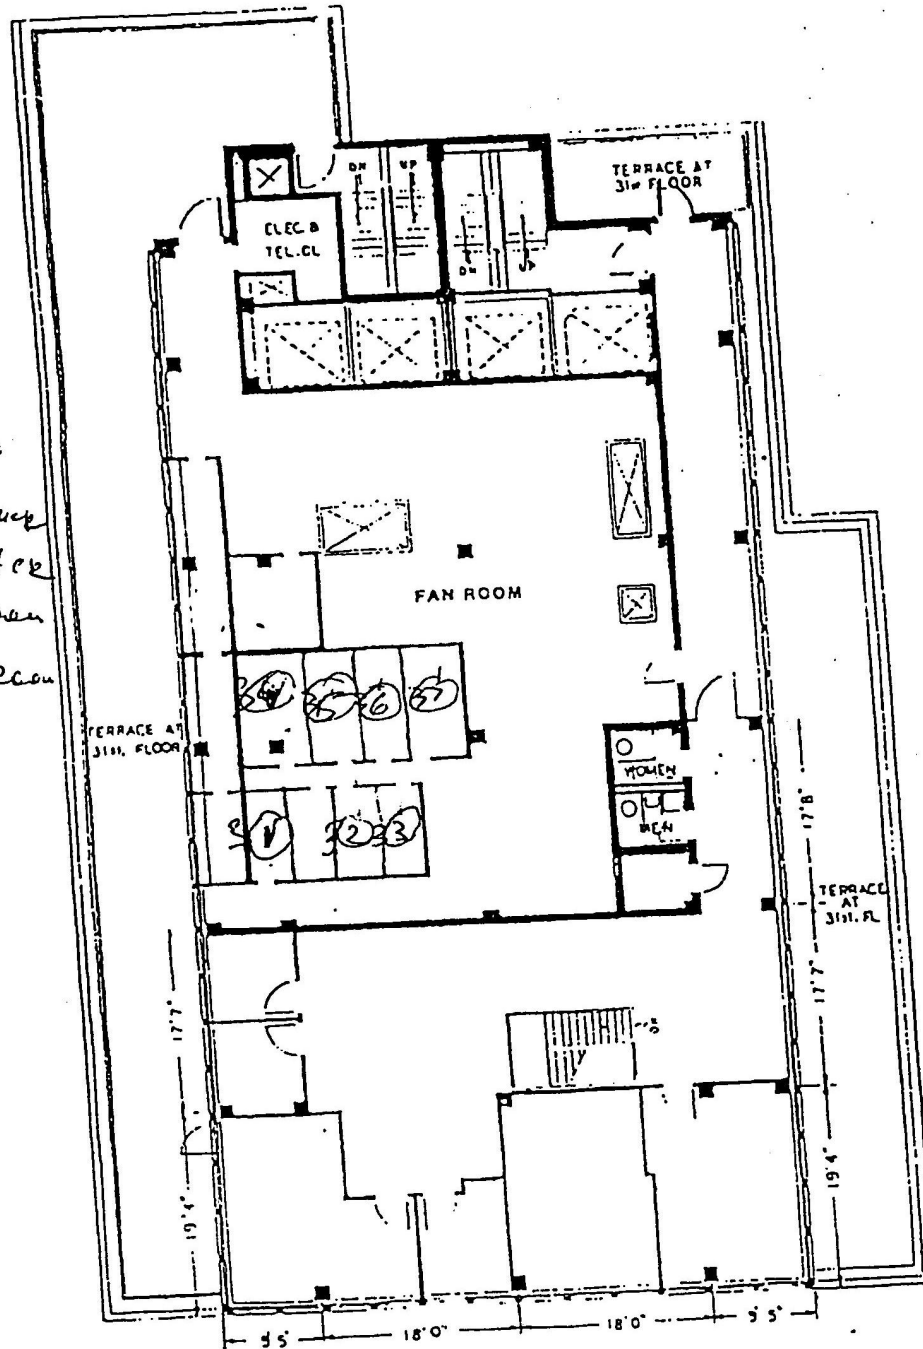


SCALE: 1/4" = 1'-0"

 


2ND FLOOR

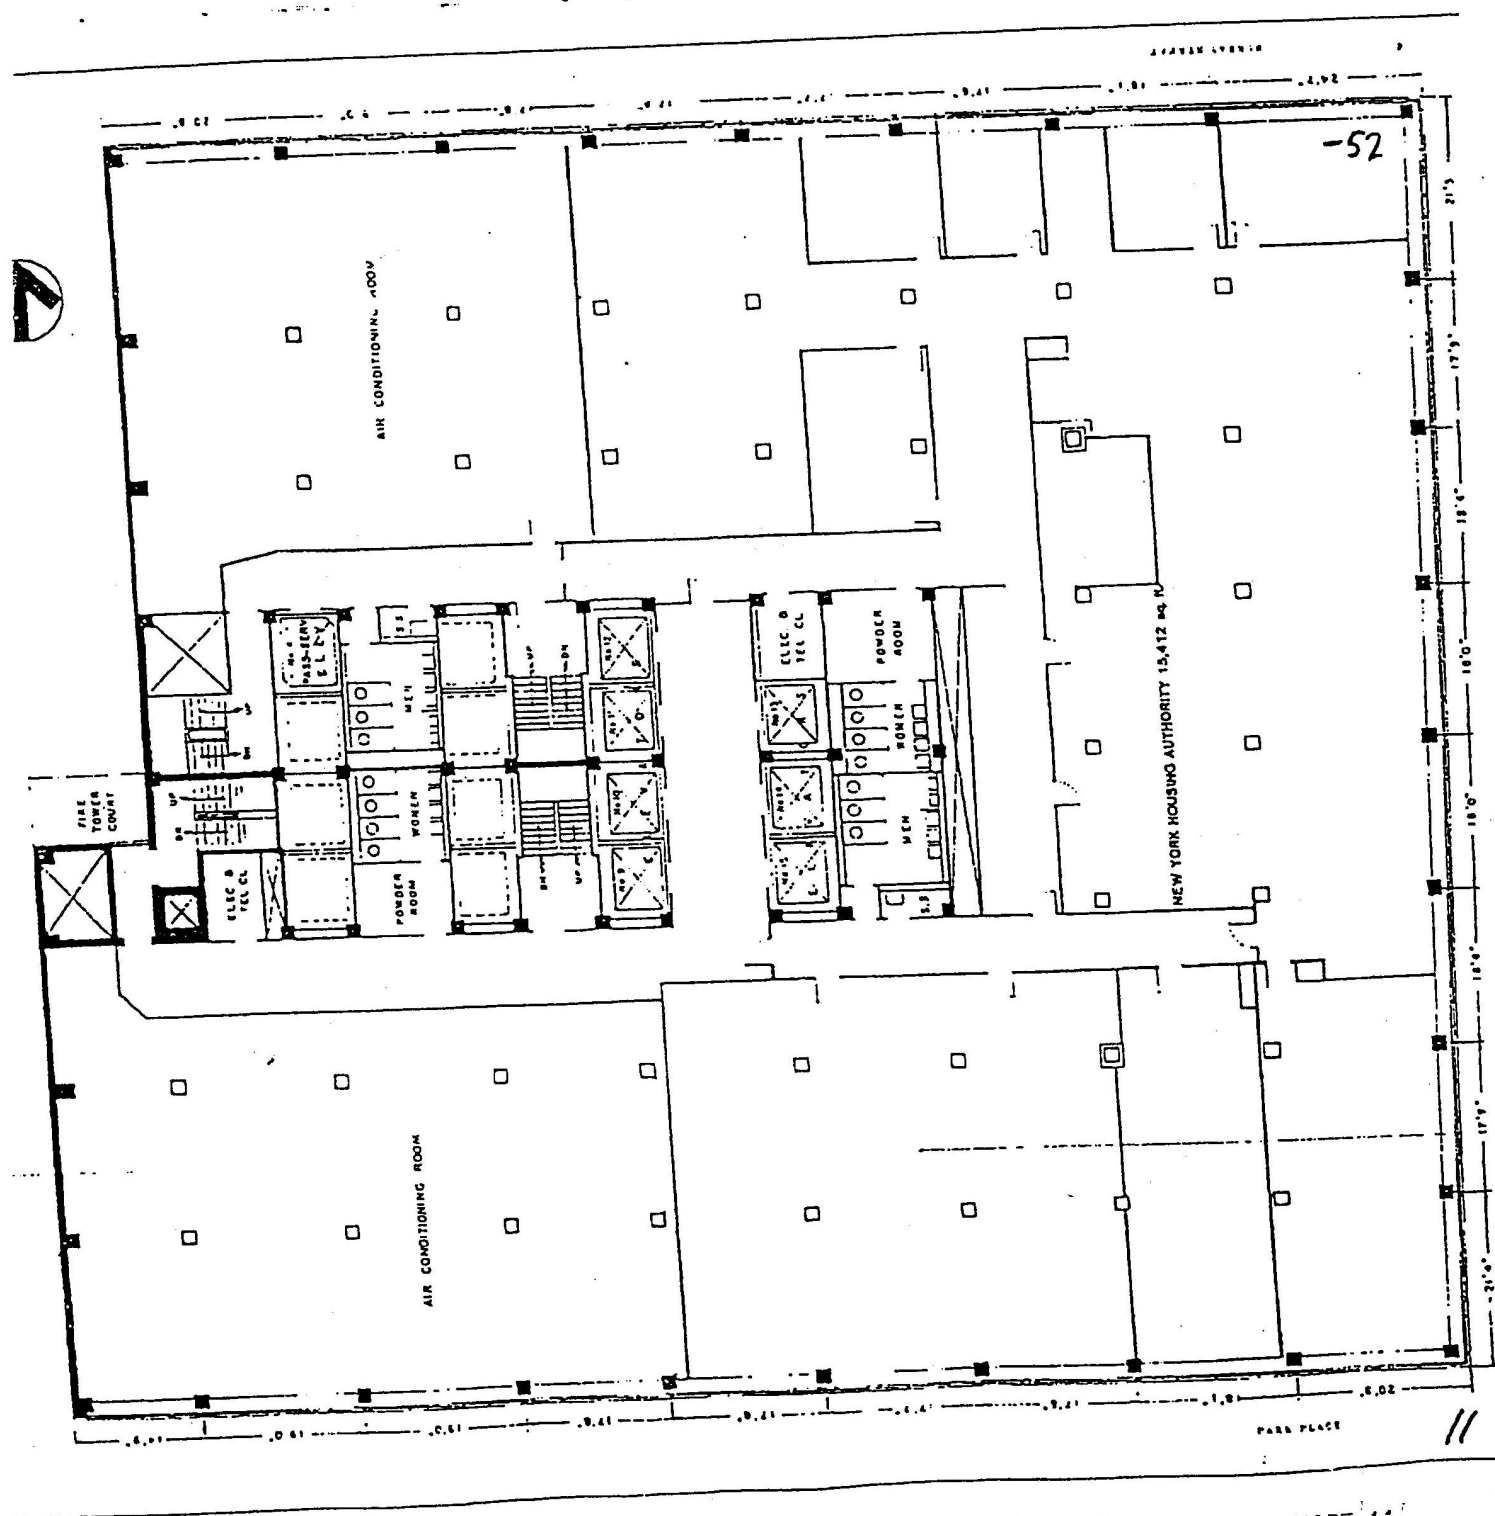


3RD Floor

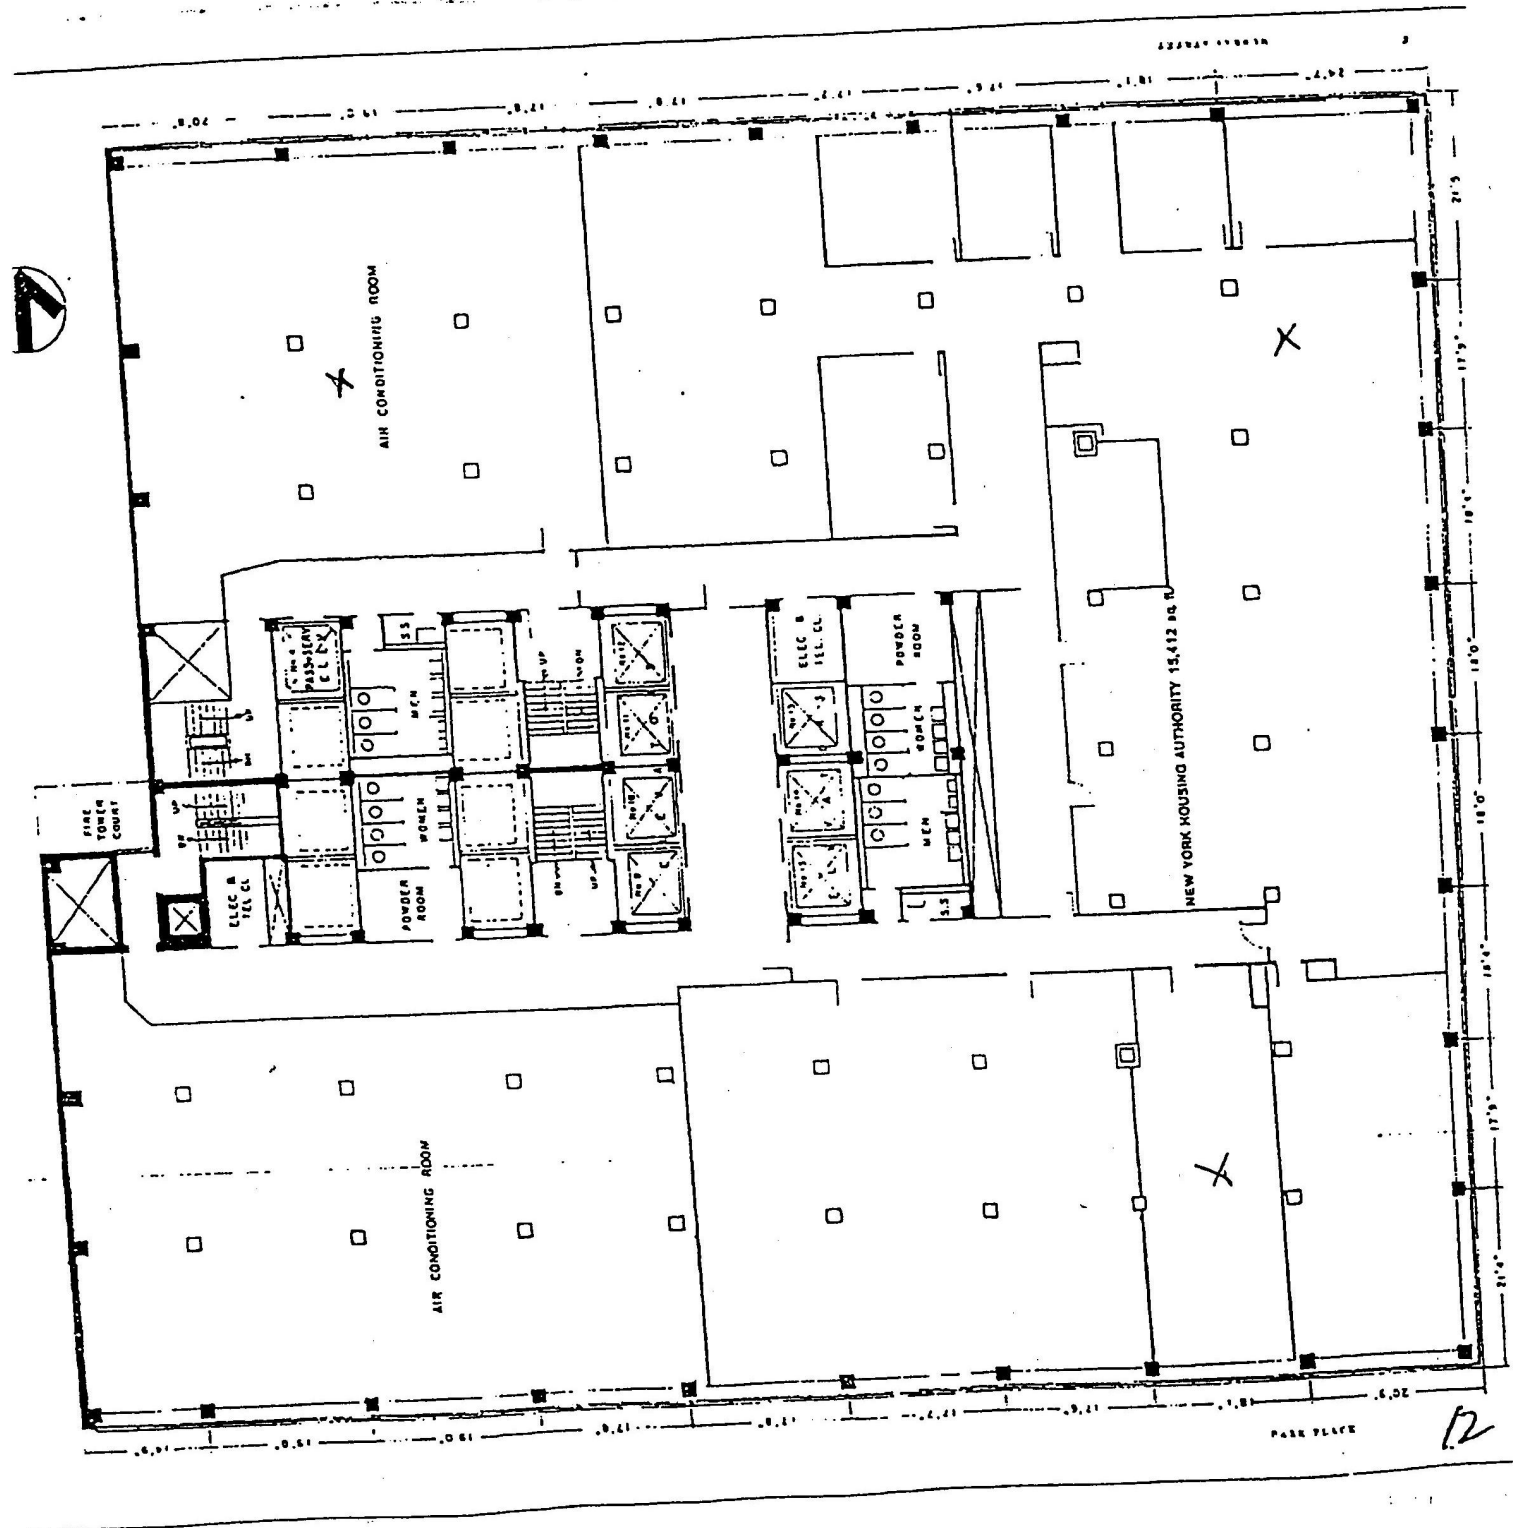


6TH Floor

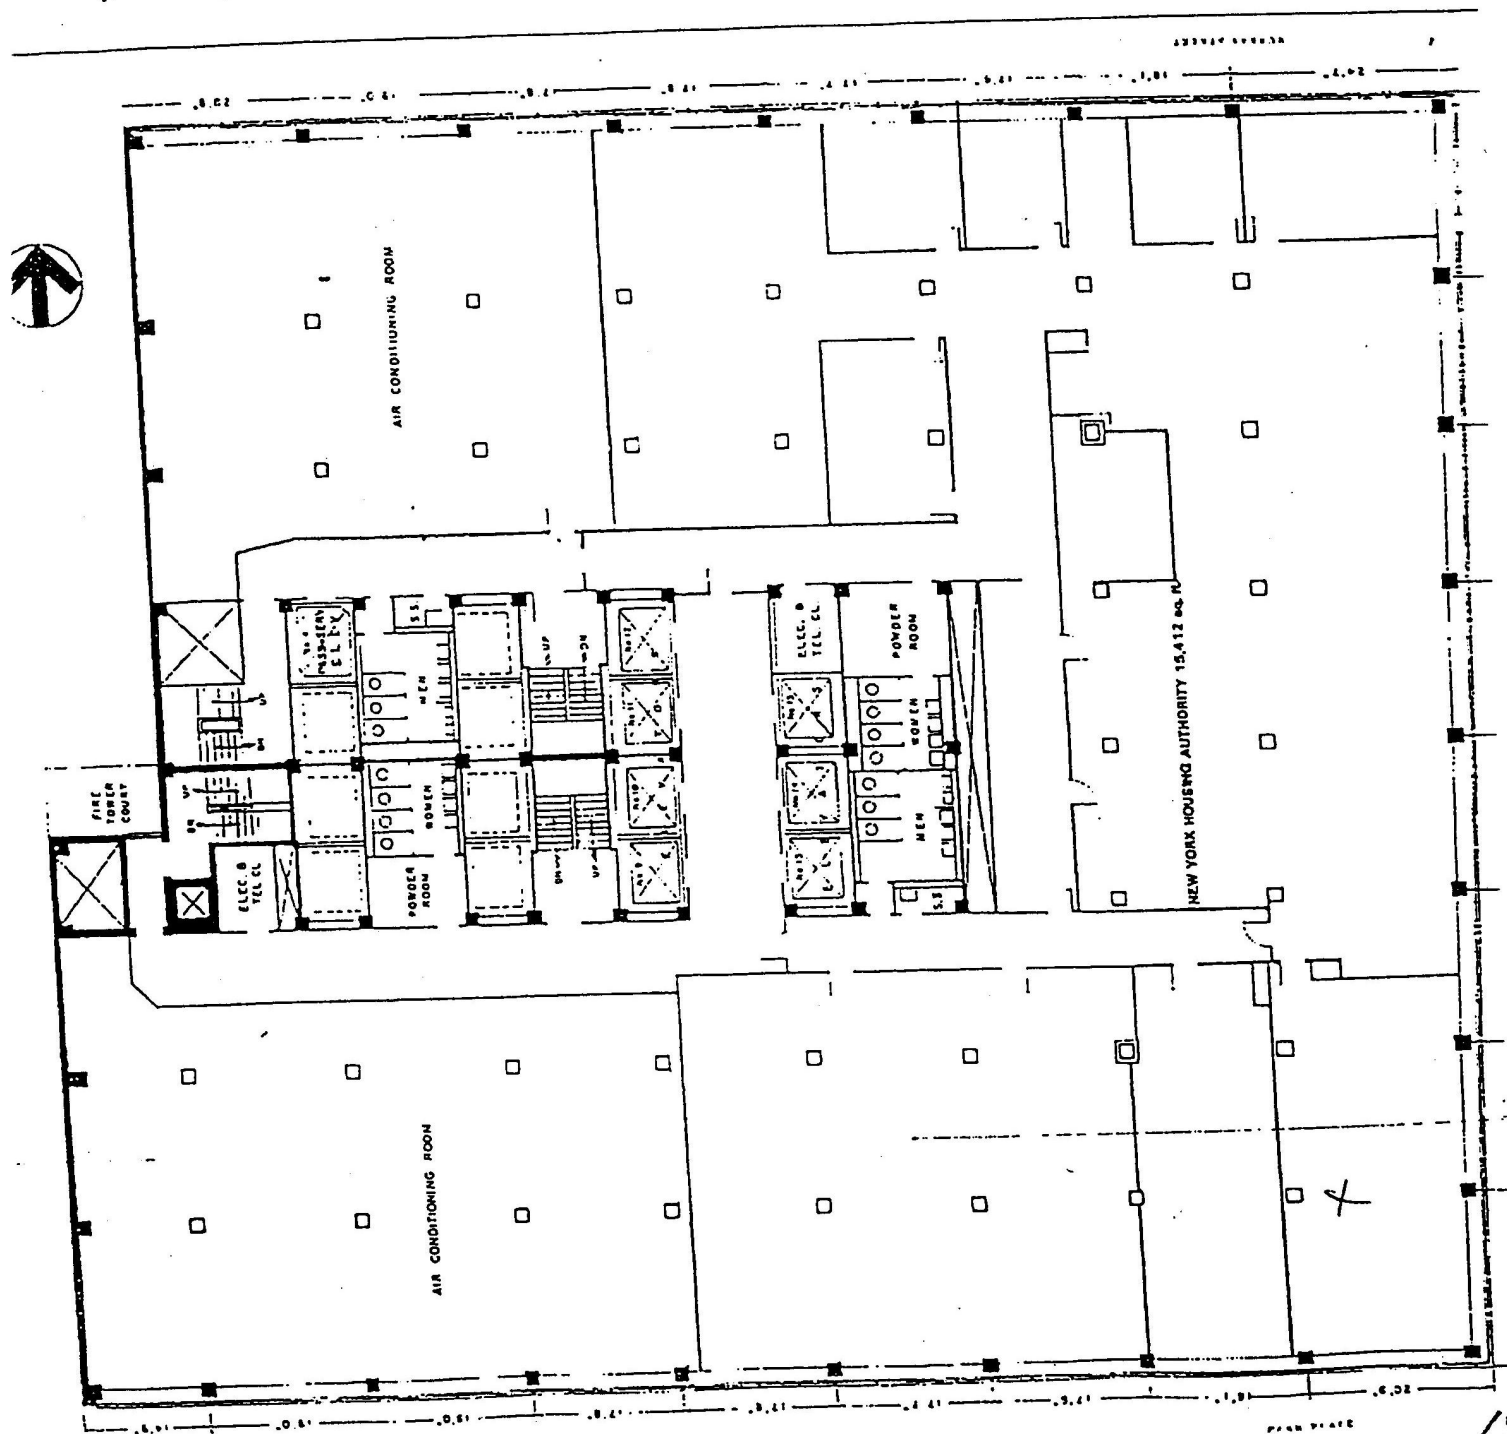

By: IMA:

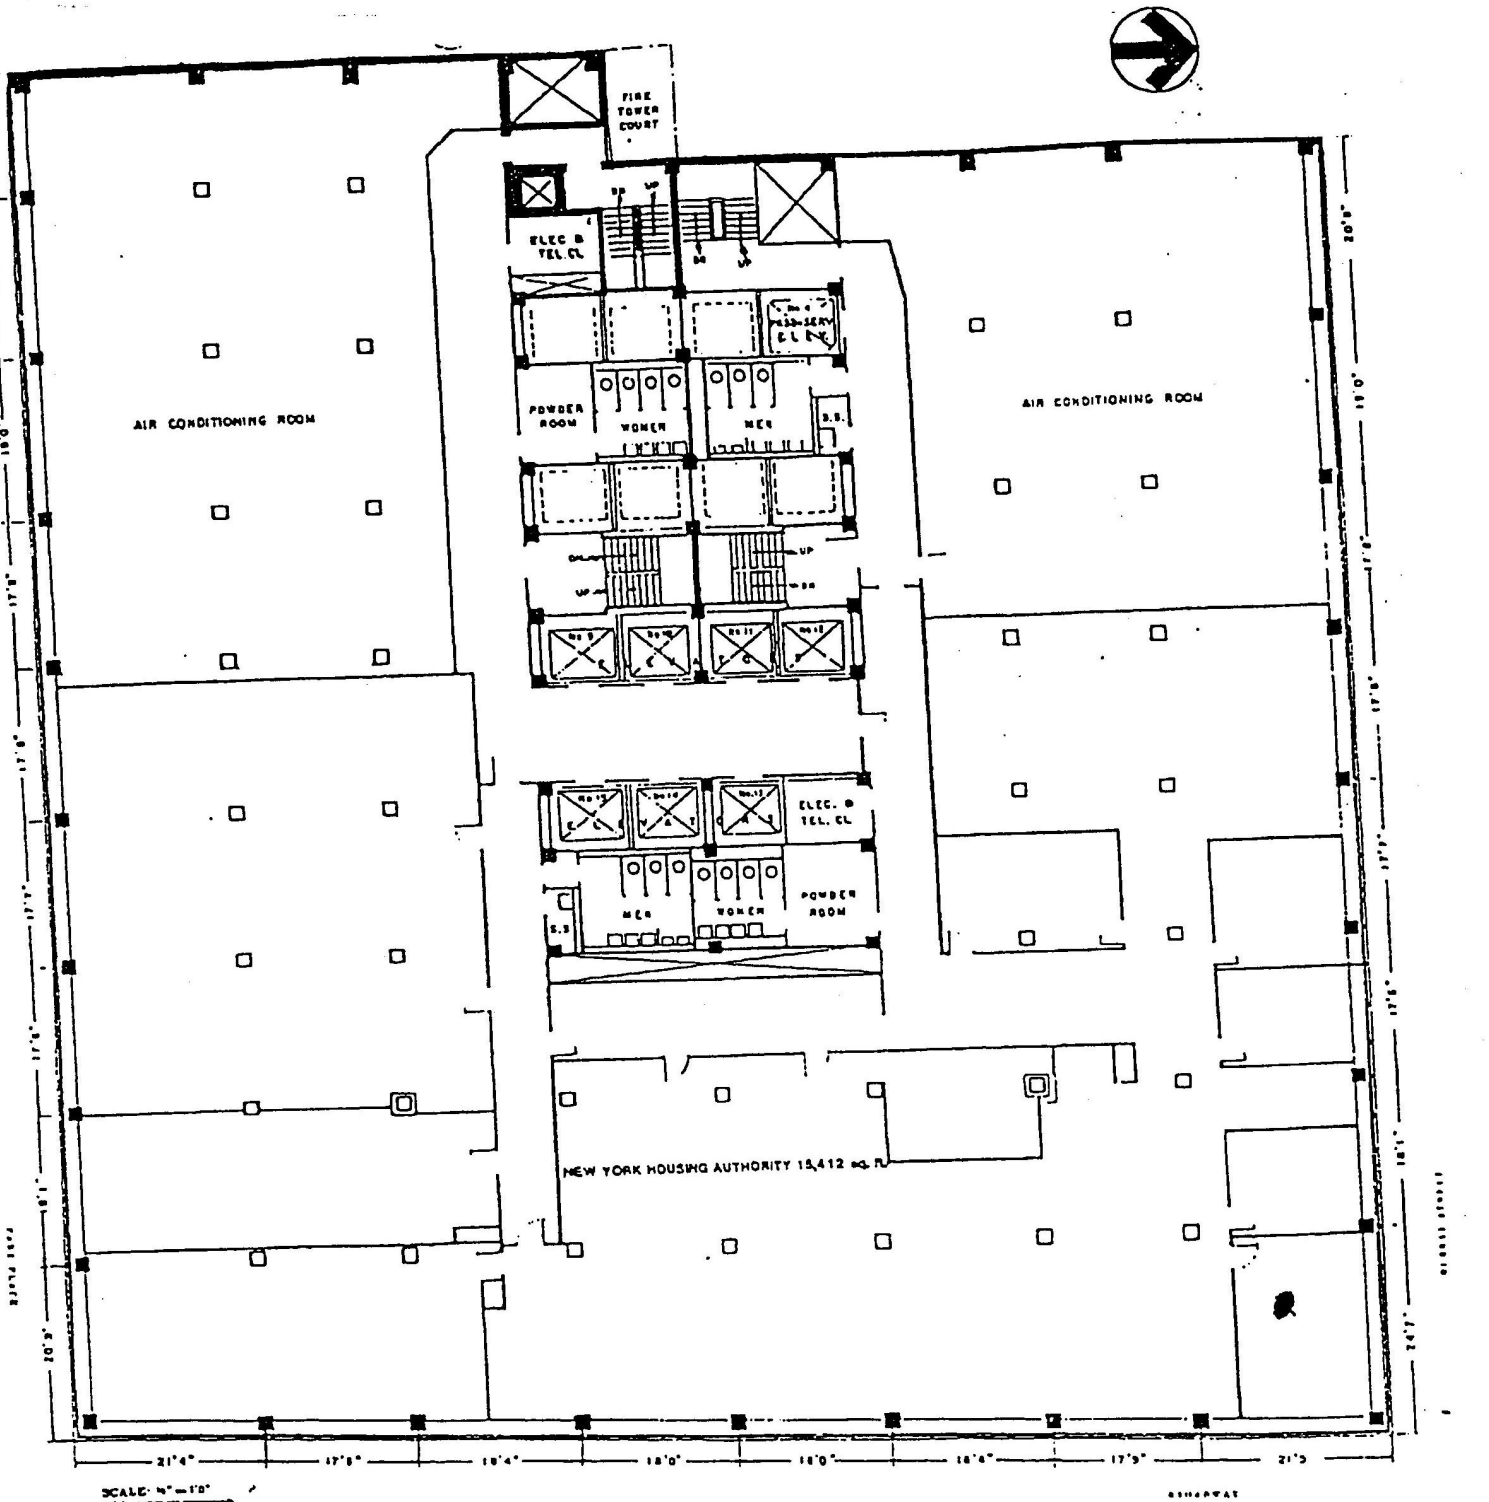

SCALE: 1/4" = 1'-0"

 

250
BROADWAY

20 Story Air Conditioned Office Building
Rear Street
From Park Place to Murray Street
(Overpass City Hall)

8th FLOOR PLAN


WEISBERG, CASTRO ASSCC
ARCHITECTS-DESIGNERS
875 AVE OF THE AMERICAS
NEW YORK, NEW YORK 10001

9th Floor

y: IMA;

212 727 7181;

Sep-18-01 3:49 PM;

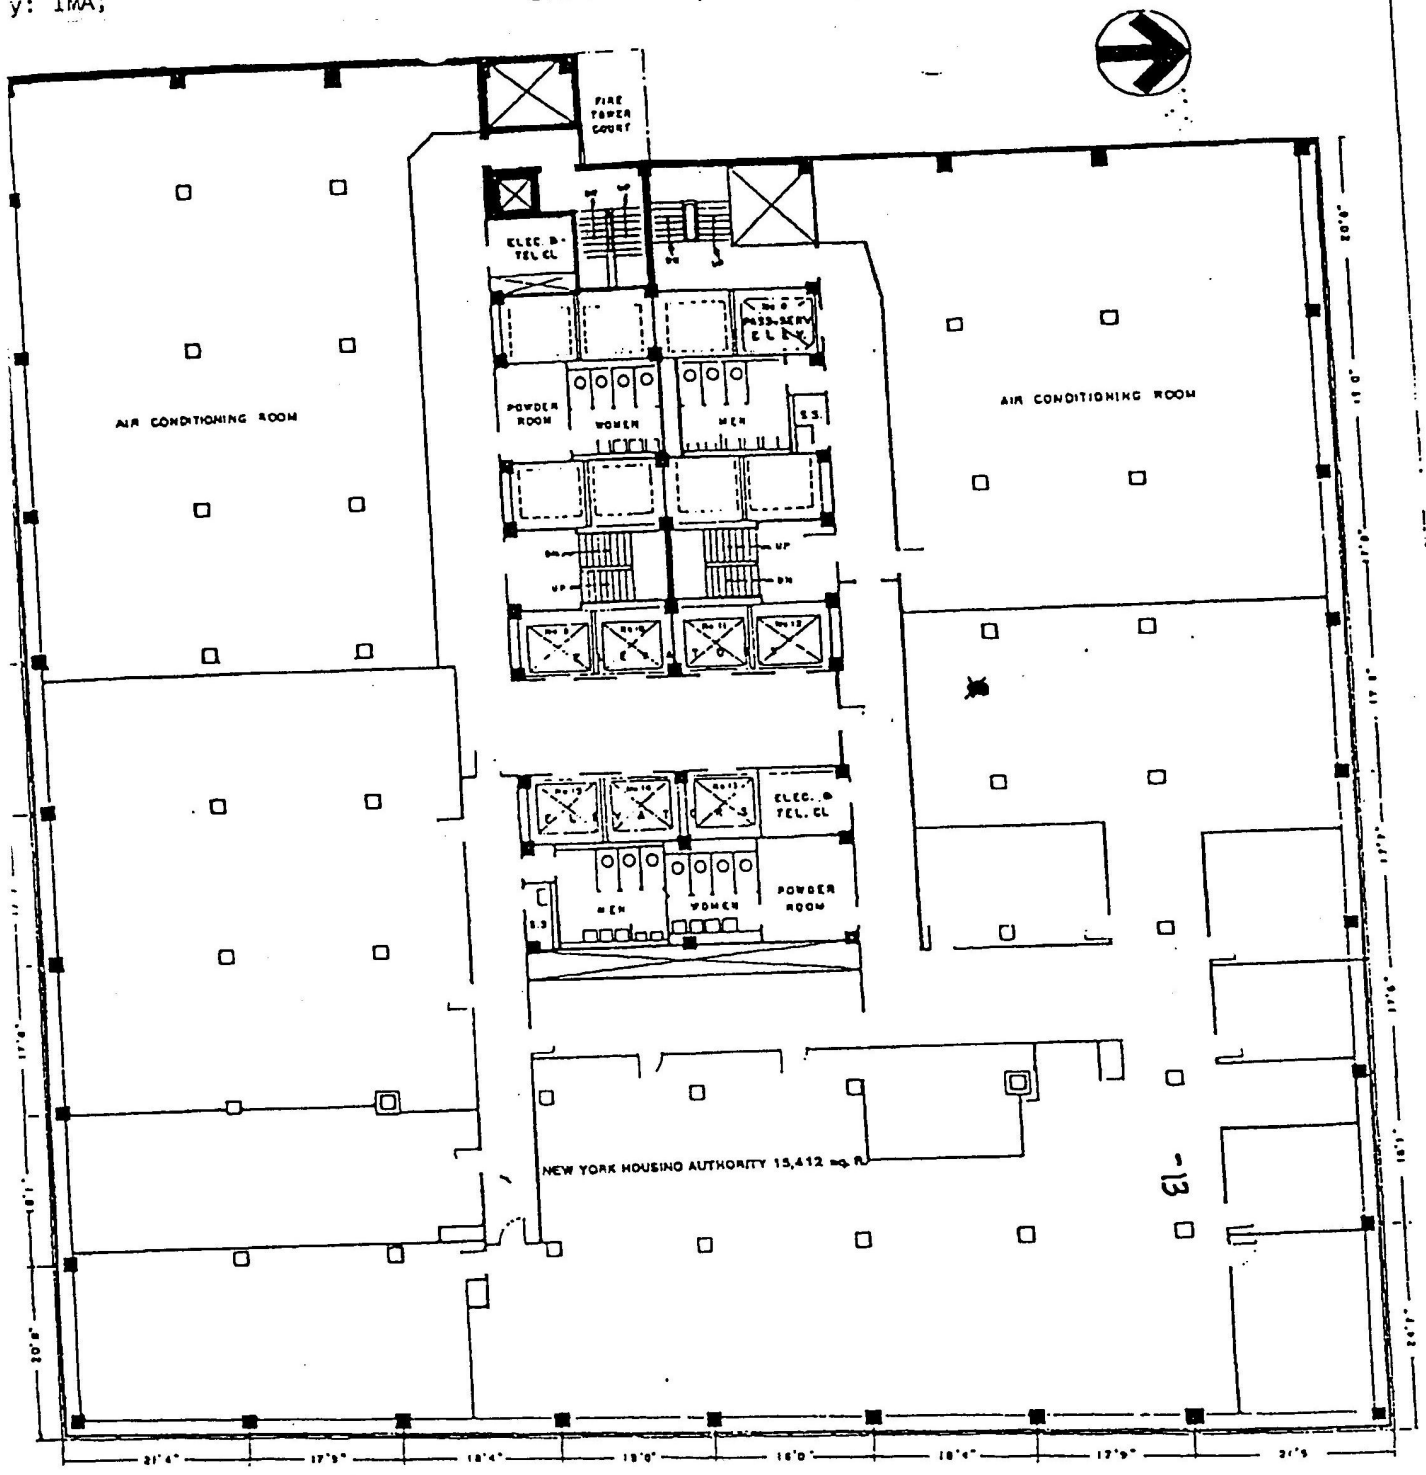

SCALE 1/4" = 1'-0"
1" = 10'


250
BROADWAY

*Building for Fundraising Office Building
Marked
from First Floor to Murray Street
(Queens City Hall)*


8th FLOOR PLAN

10TH FLOOR

WEISBERG, CASTRO ASSOC.
ARCHITECTS-DESIGNERS
875 AVE. OF THE AMERICAS
NEW YORK, NEW YORK 10001

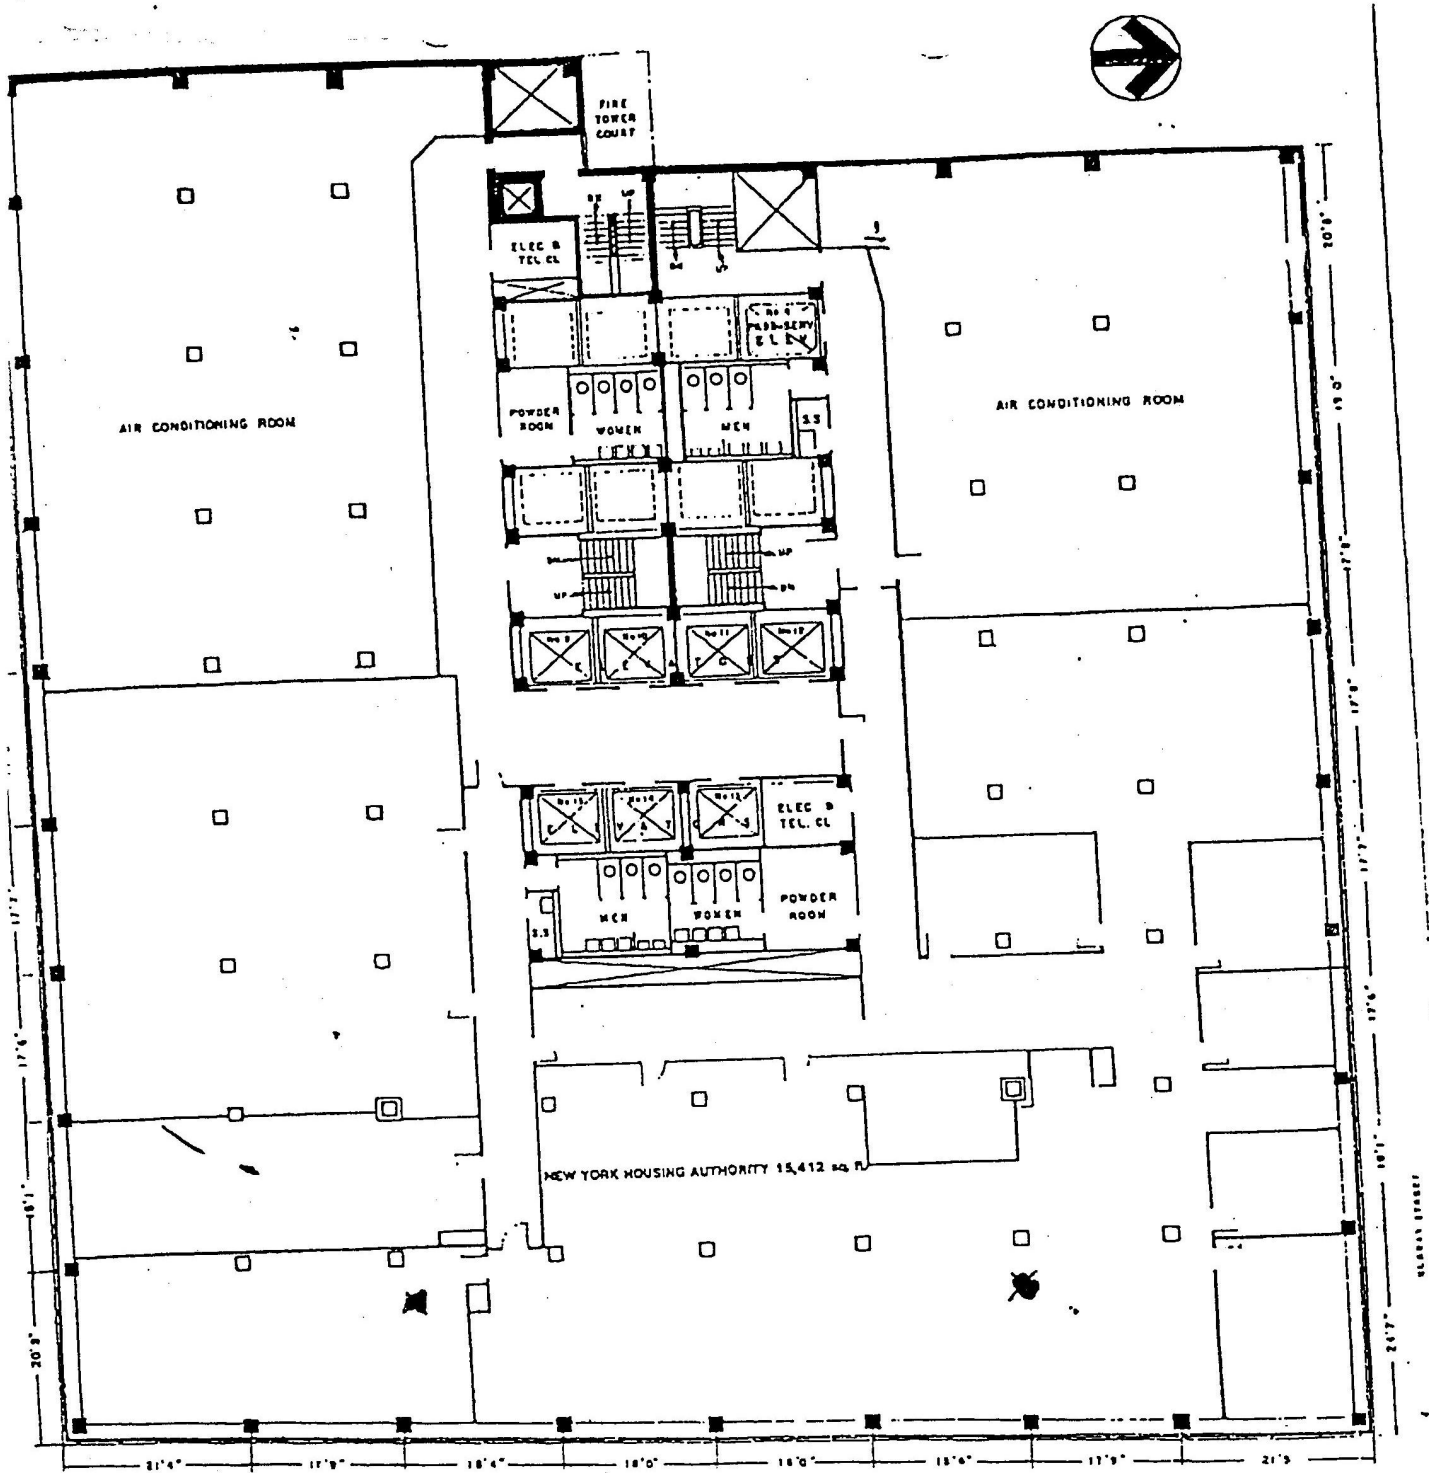

SCALE: 1/4" = 1'-0"

 

250
BROADWAY


10-Story to Commercial Office Building
Planned
From First Floor to Murray Street
(Demolish Left Wing)

8th FLOOR PLAN

11TH FLOOR

20

WEISBERG, CASTRO ASSOC.
ARCHITECTS-DESIGNERS
875 AVE. OF THE AMERICAS
NEW YORK, NEW YORK 10001

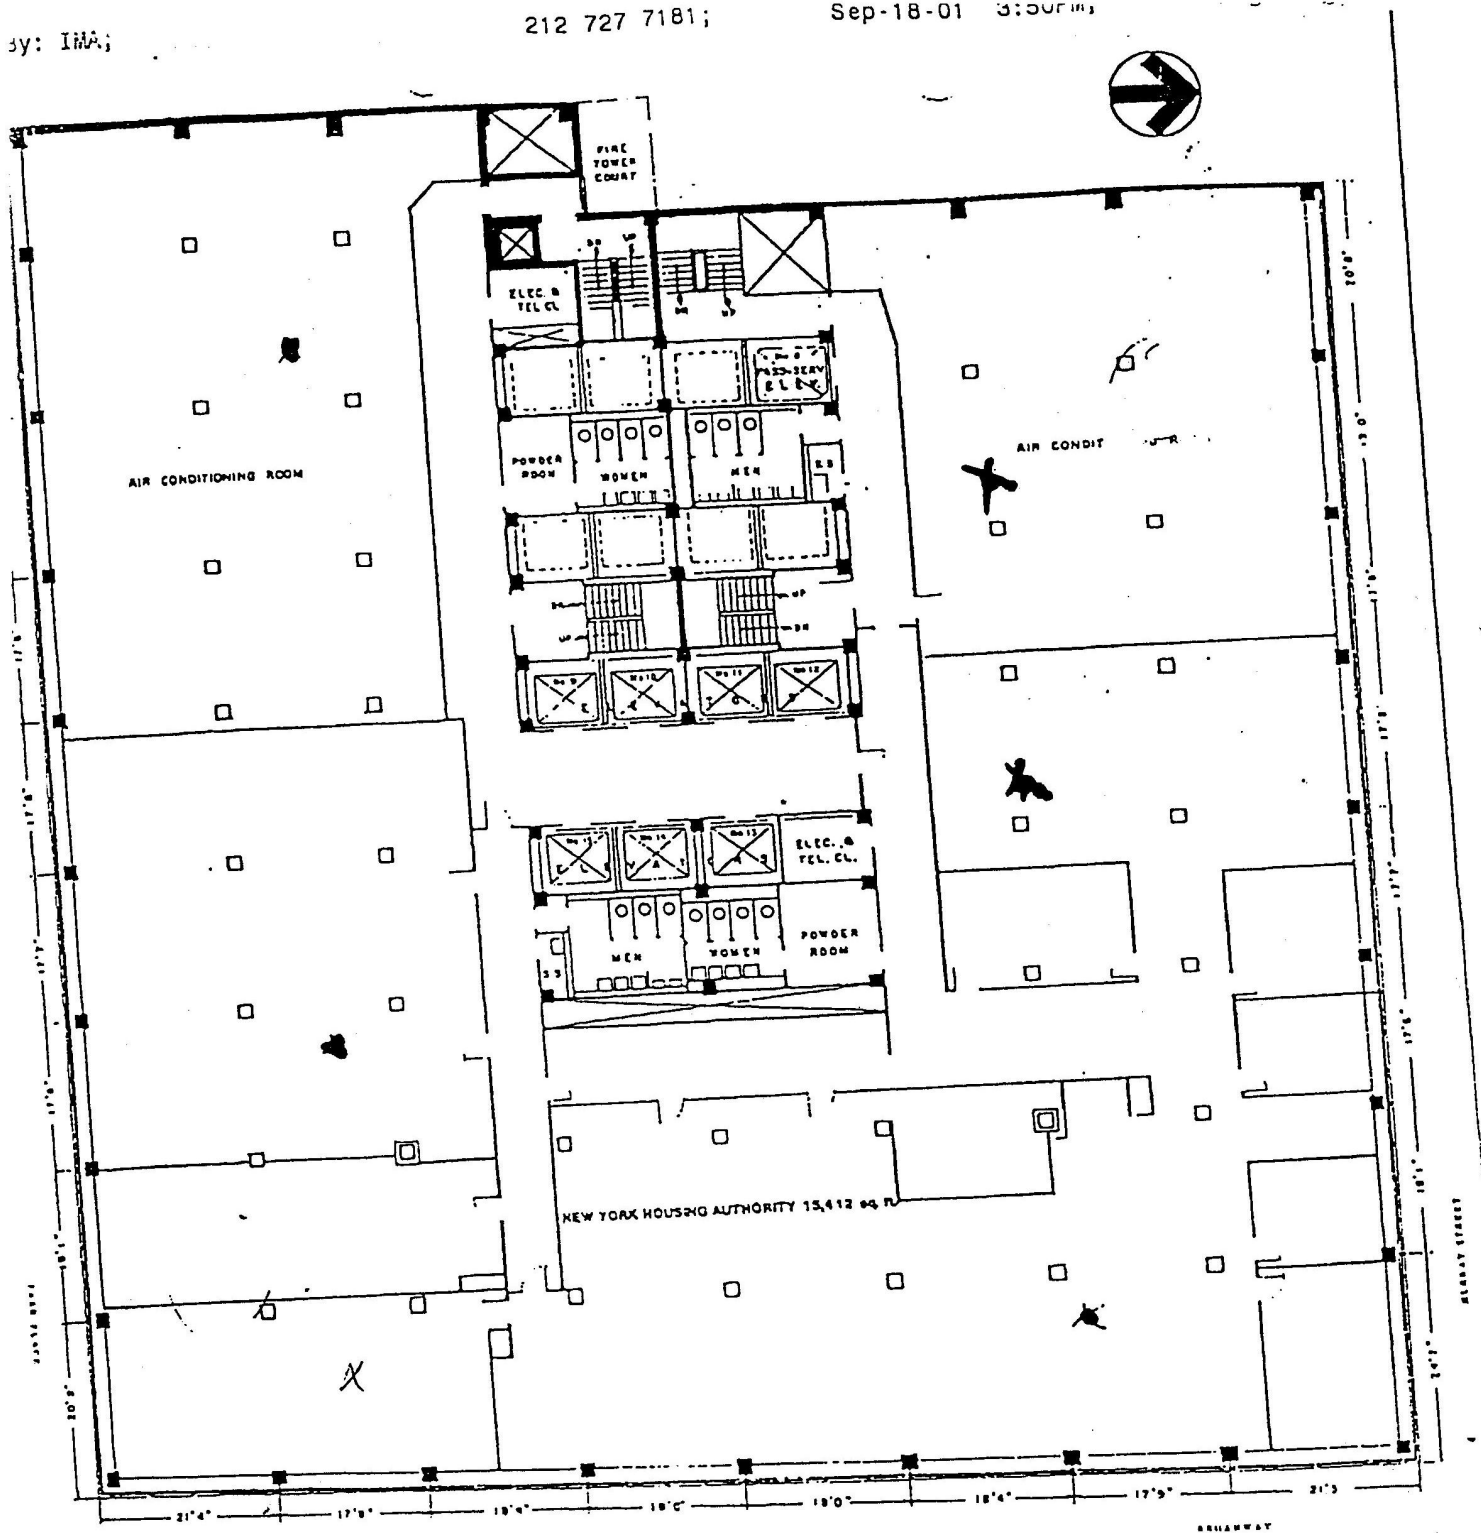

SCALE: 4"=1"*

250


20 Years In Commercial Office Building
 (Near Post Office to Murray St and
 Opposite City Hall)

5th FLOOR PLAN

WEISBERG, CASTRO ASSOC
ARCHITECTS-DESIGNERS
875 AVE. OF THE AMERICAS
NEW YORK, NEW YORK 10001

8TH FLOOR Fan Rooms


- 10 (10) Fan Room Right. Mixing Chamber
- 11 (11) Fan Room Cool Room
- 12 (12) Post Cooler Room
- 13 (13) Prop Per Room
- 16 (16) North Fan Room
- 17 (17) Filter Room
- 18 (18)

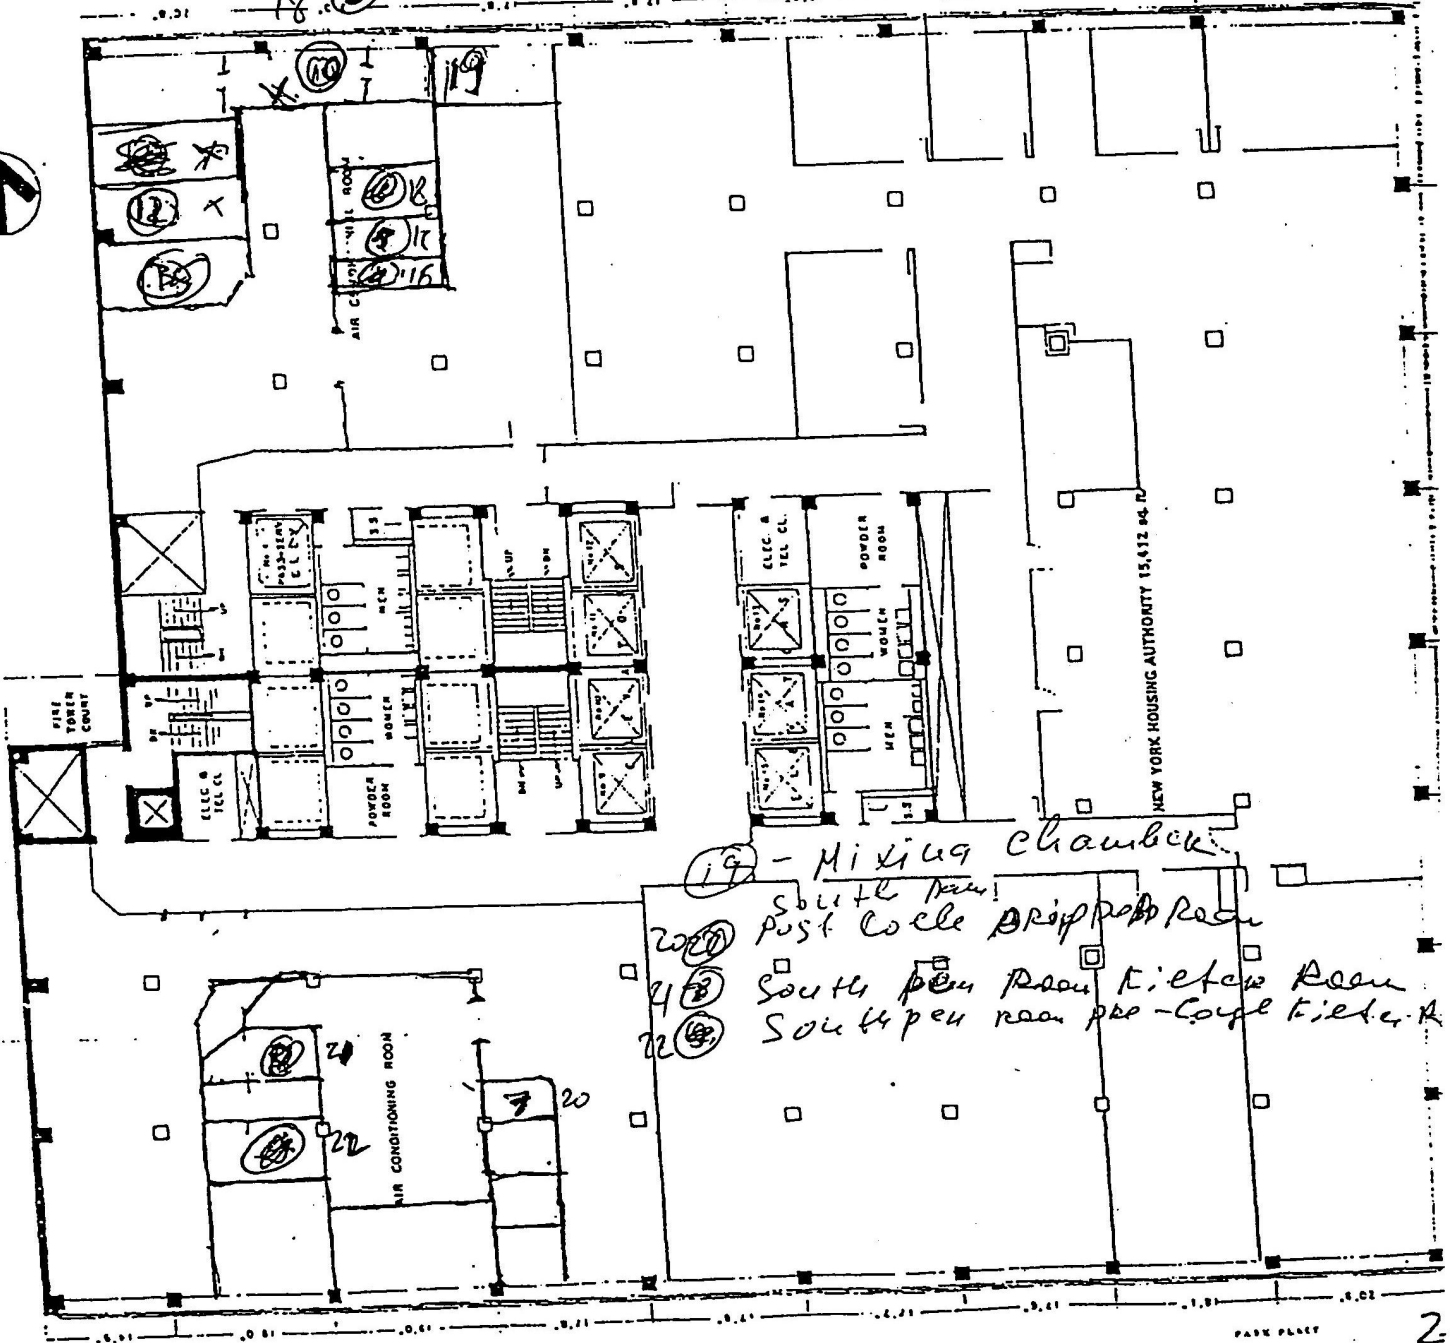


19 - Mixing chamber

- 20 (20) Post Cooler
- 21 (21) South per Room
- 22 (22) South per room pre-cool filter

2ND FLOOR

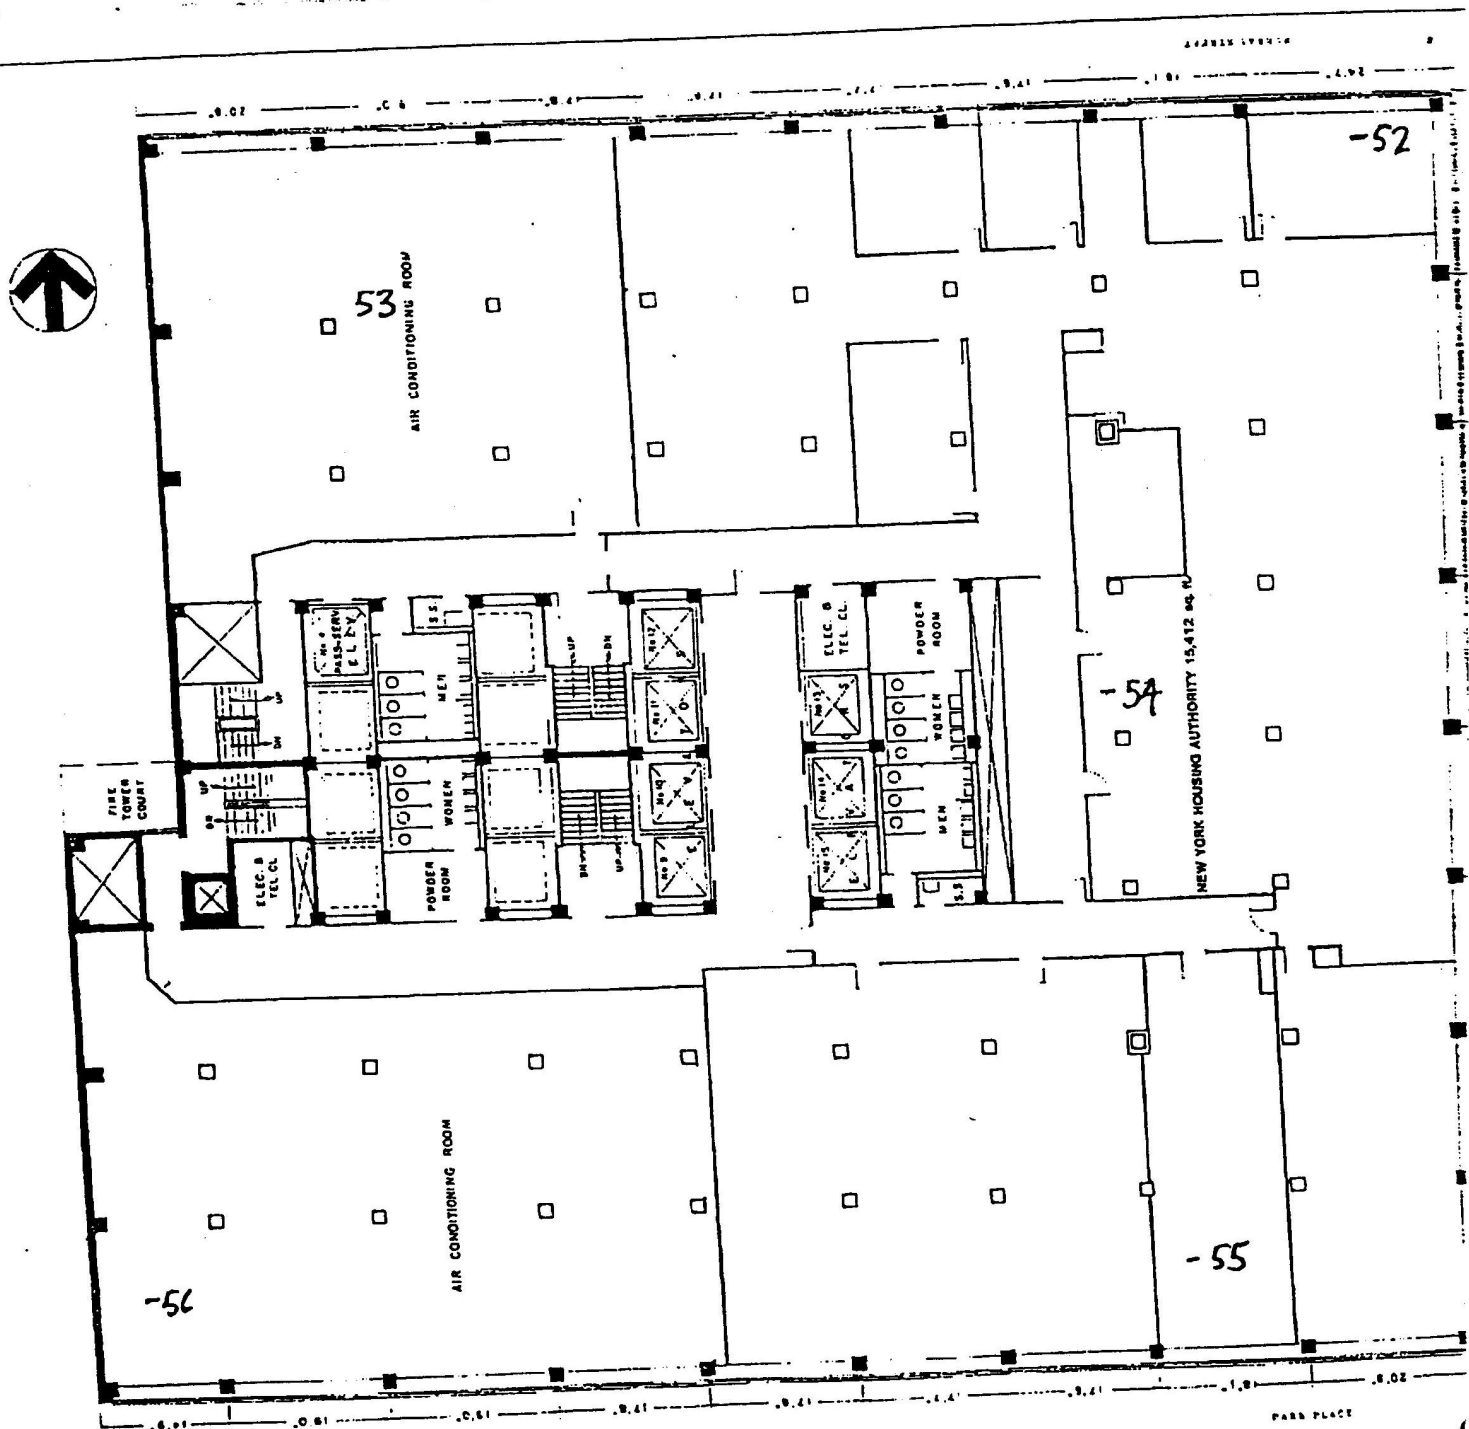

3rd Floor

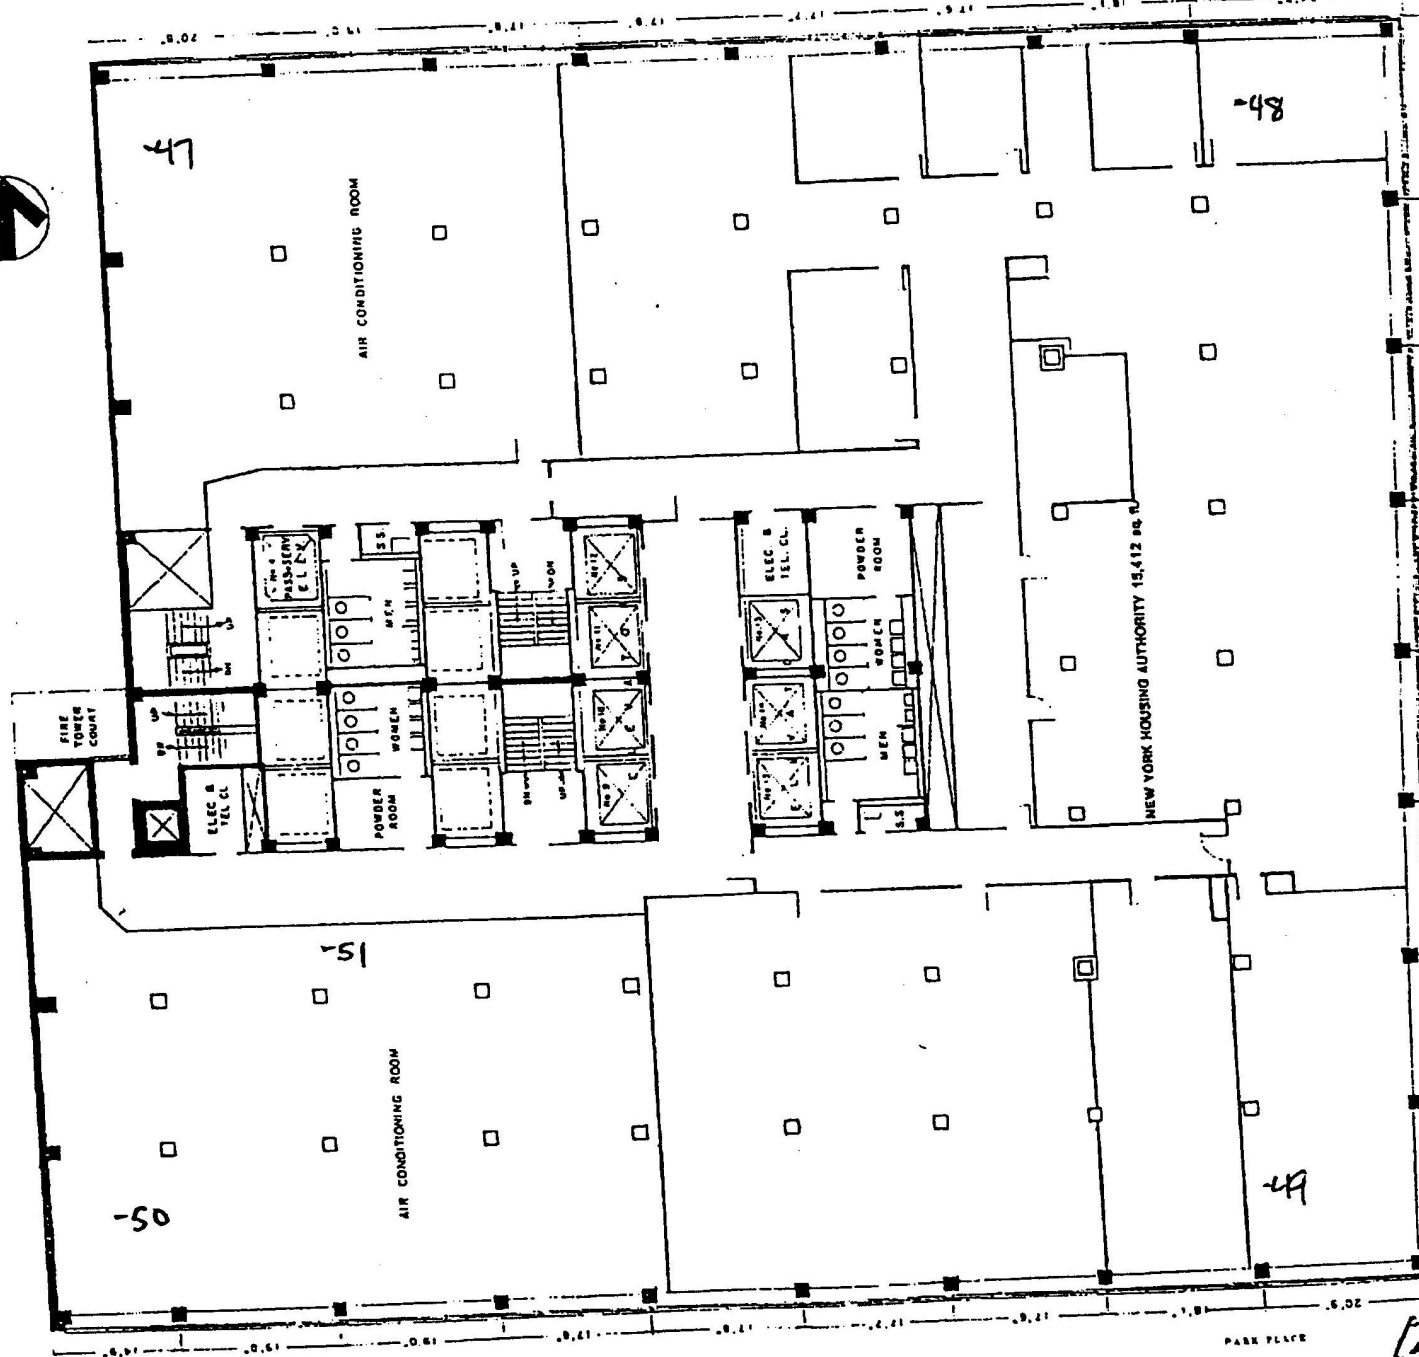


Sent By: IMA;

212 727 7181;

Sep-18-01 3:47PM;

Page 13/28

4TH Floor

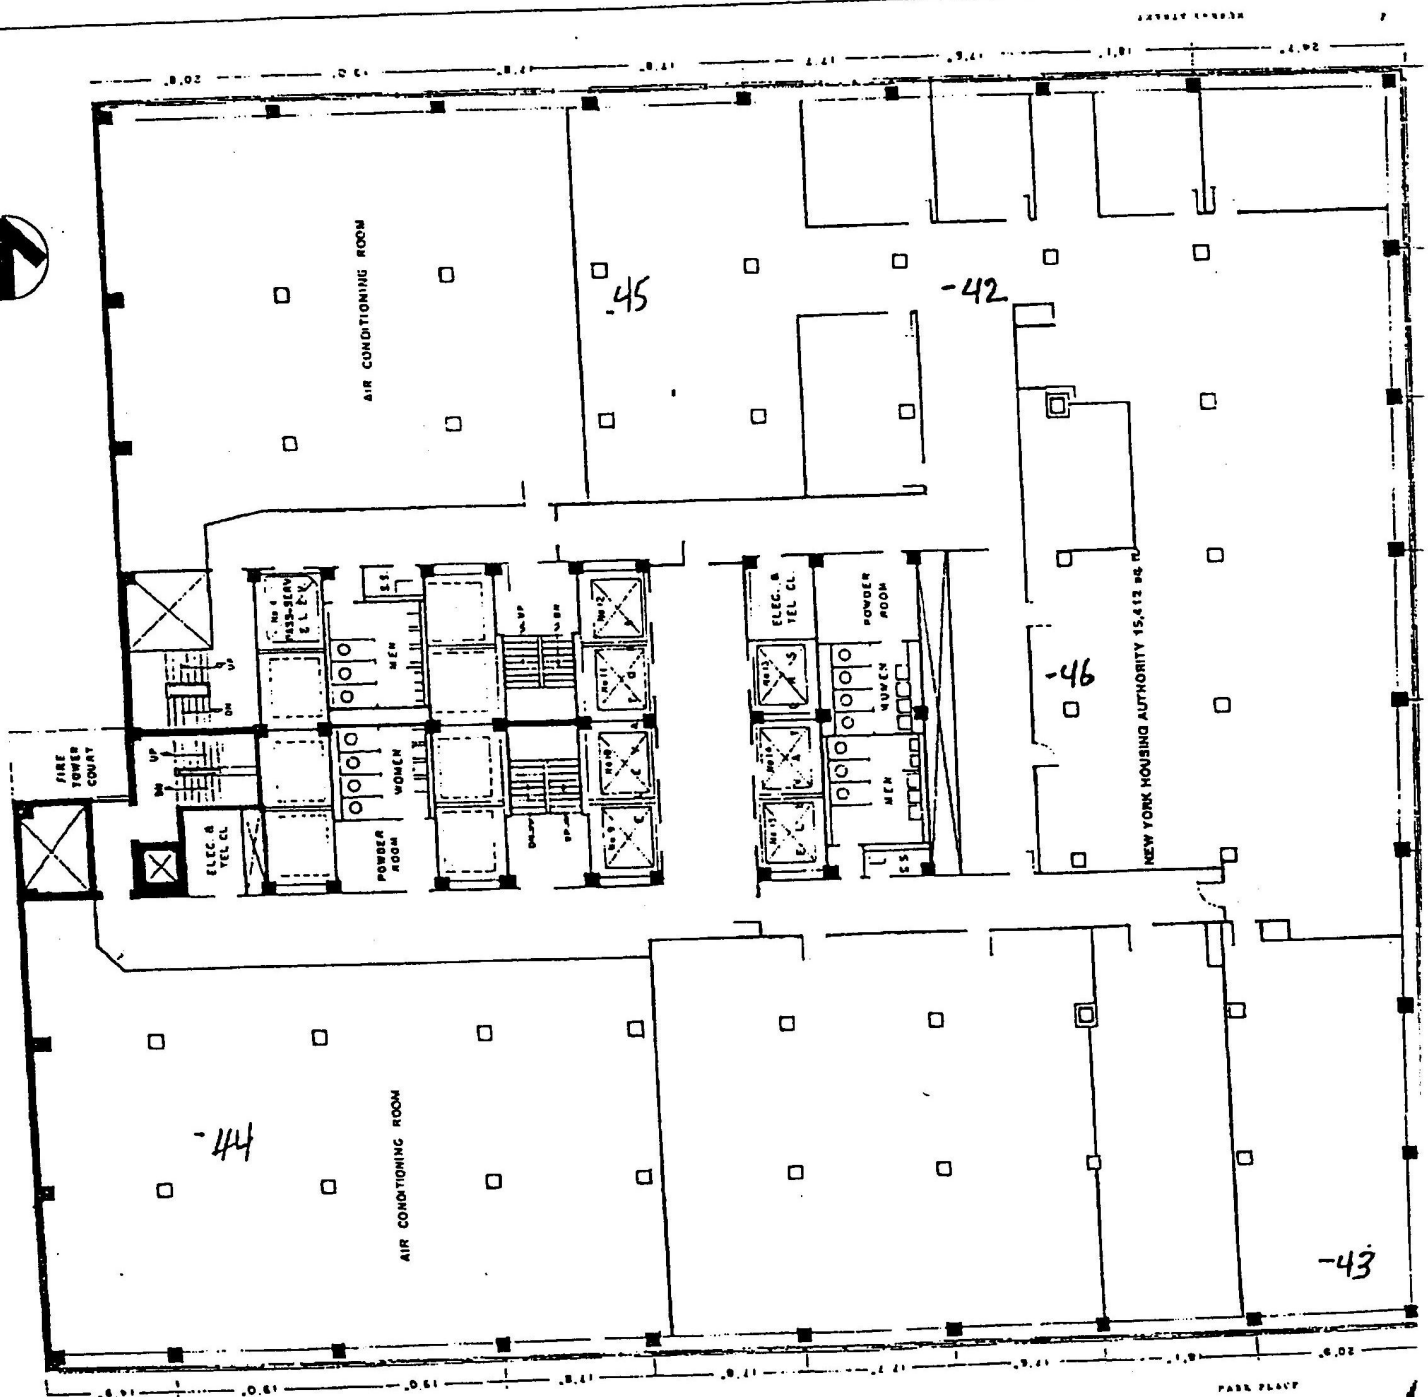


Sent By: IMA;

212 727 7181;


Sep-18-01 3:47PM;

Page 14/28


5TH FLOOR

 

AREA UNDER
DEMOLITION -
NO SAMPLING
PERFORMED

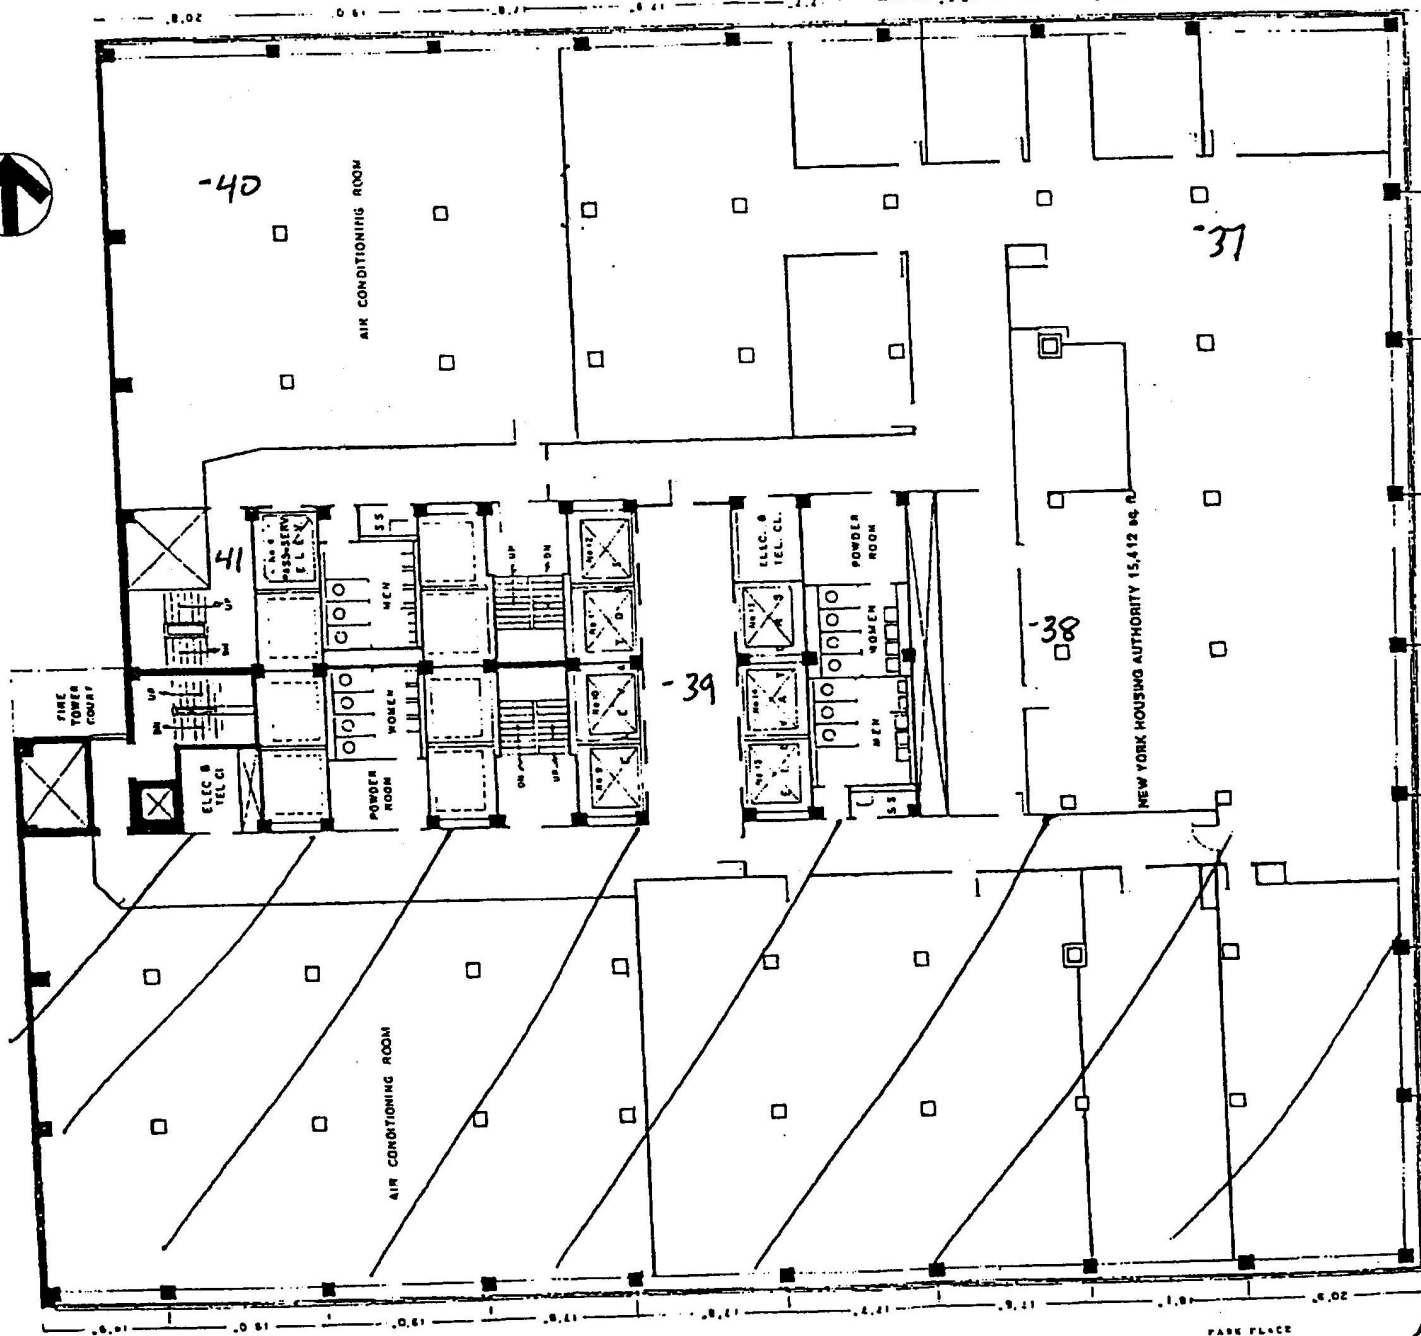

of TA Flour

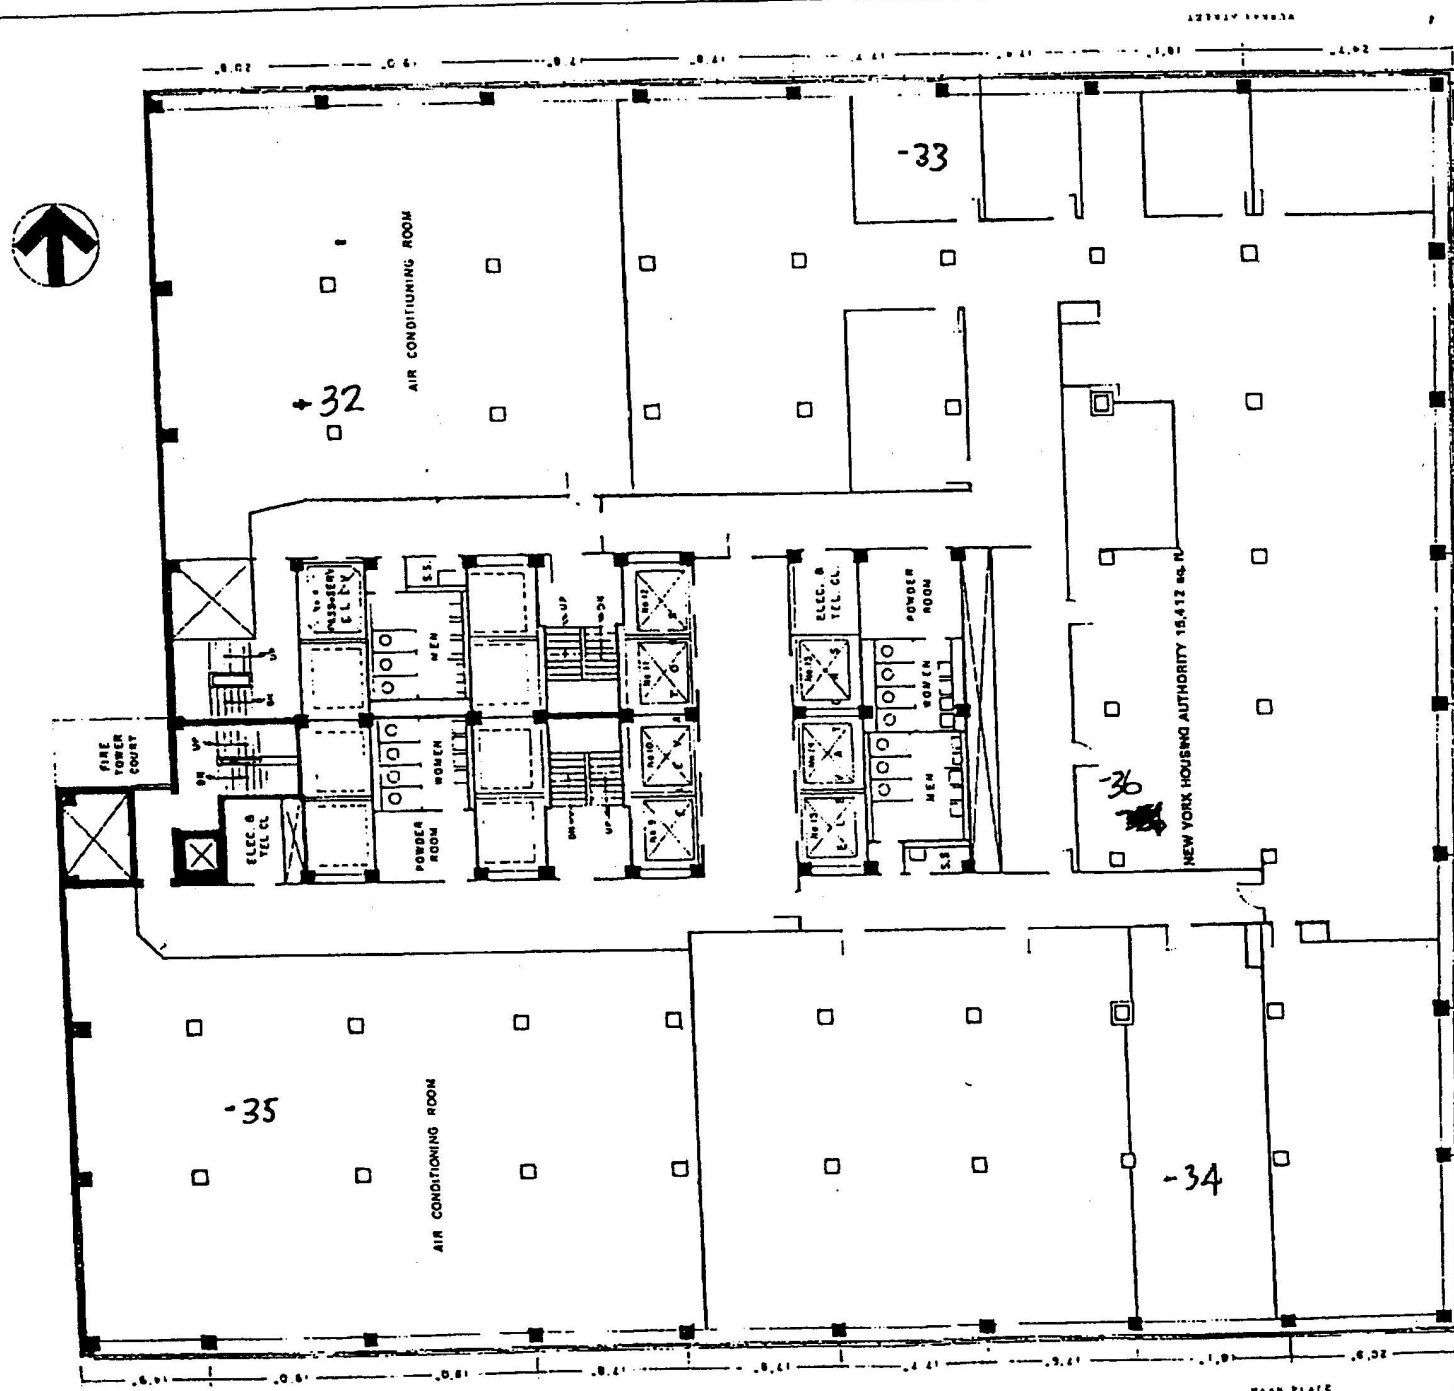

Sent By: IMA;


212 727 7181;

Sep-18-01 3:48PM;

Page 16/28

7TH FLOOR

7TH FLOOR

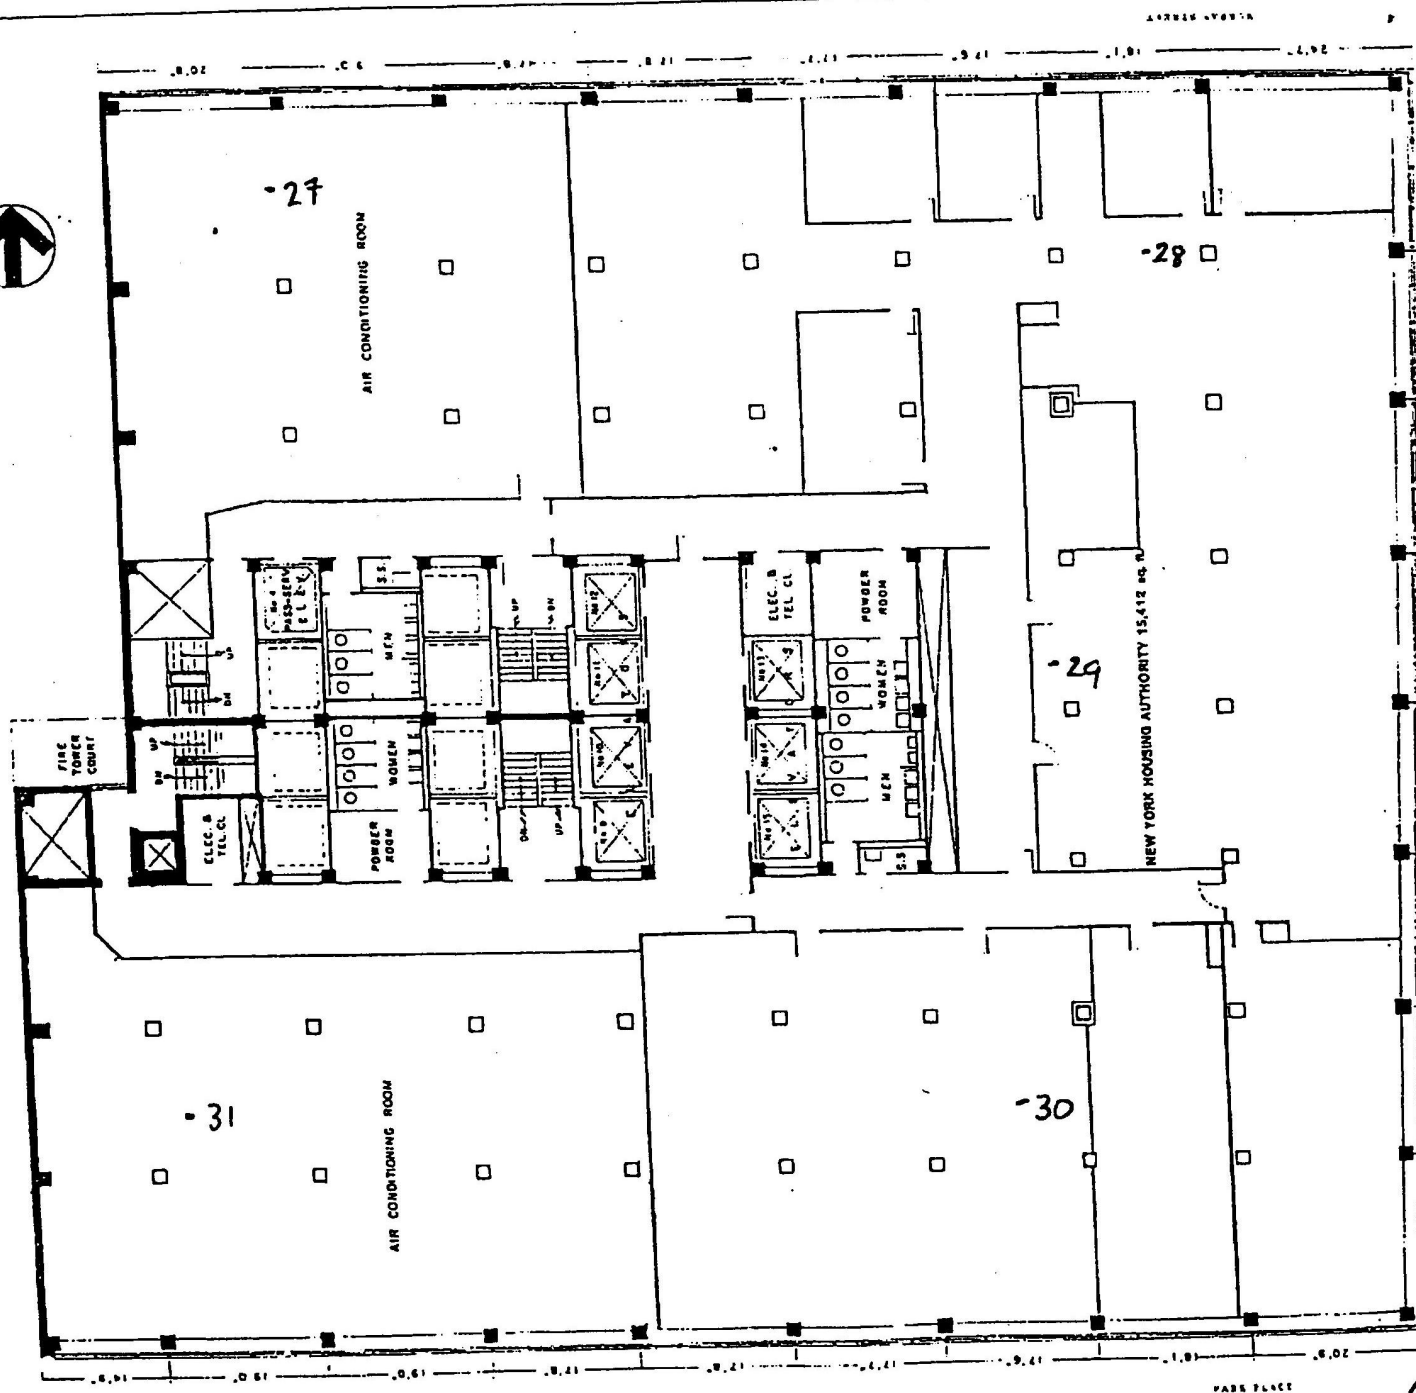


Sent By: IMA;

212 727 7181;

Sep-18-01 3:48PM;

Page 17/28

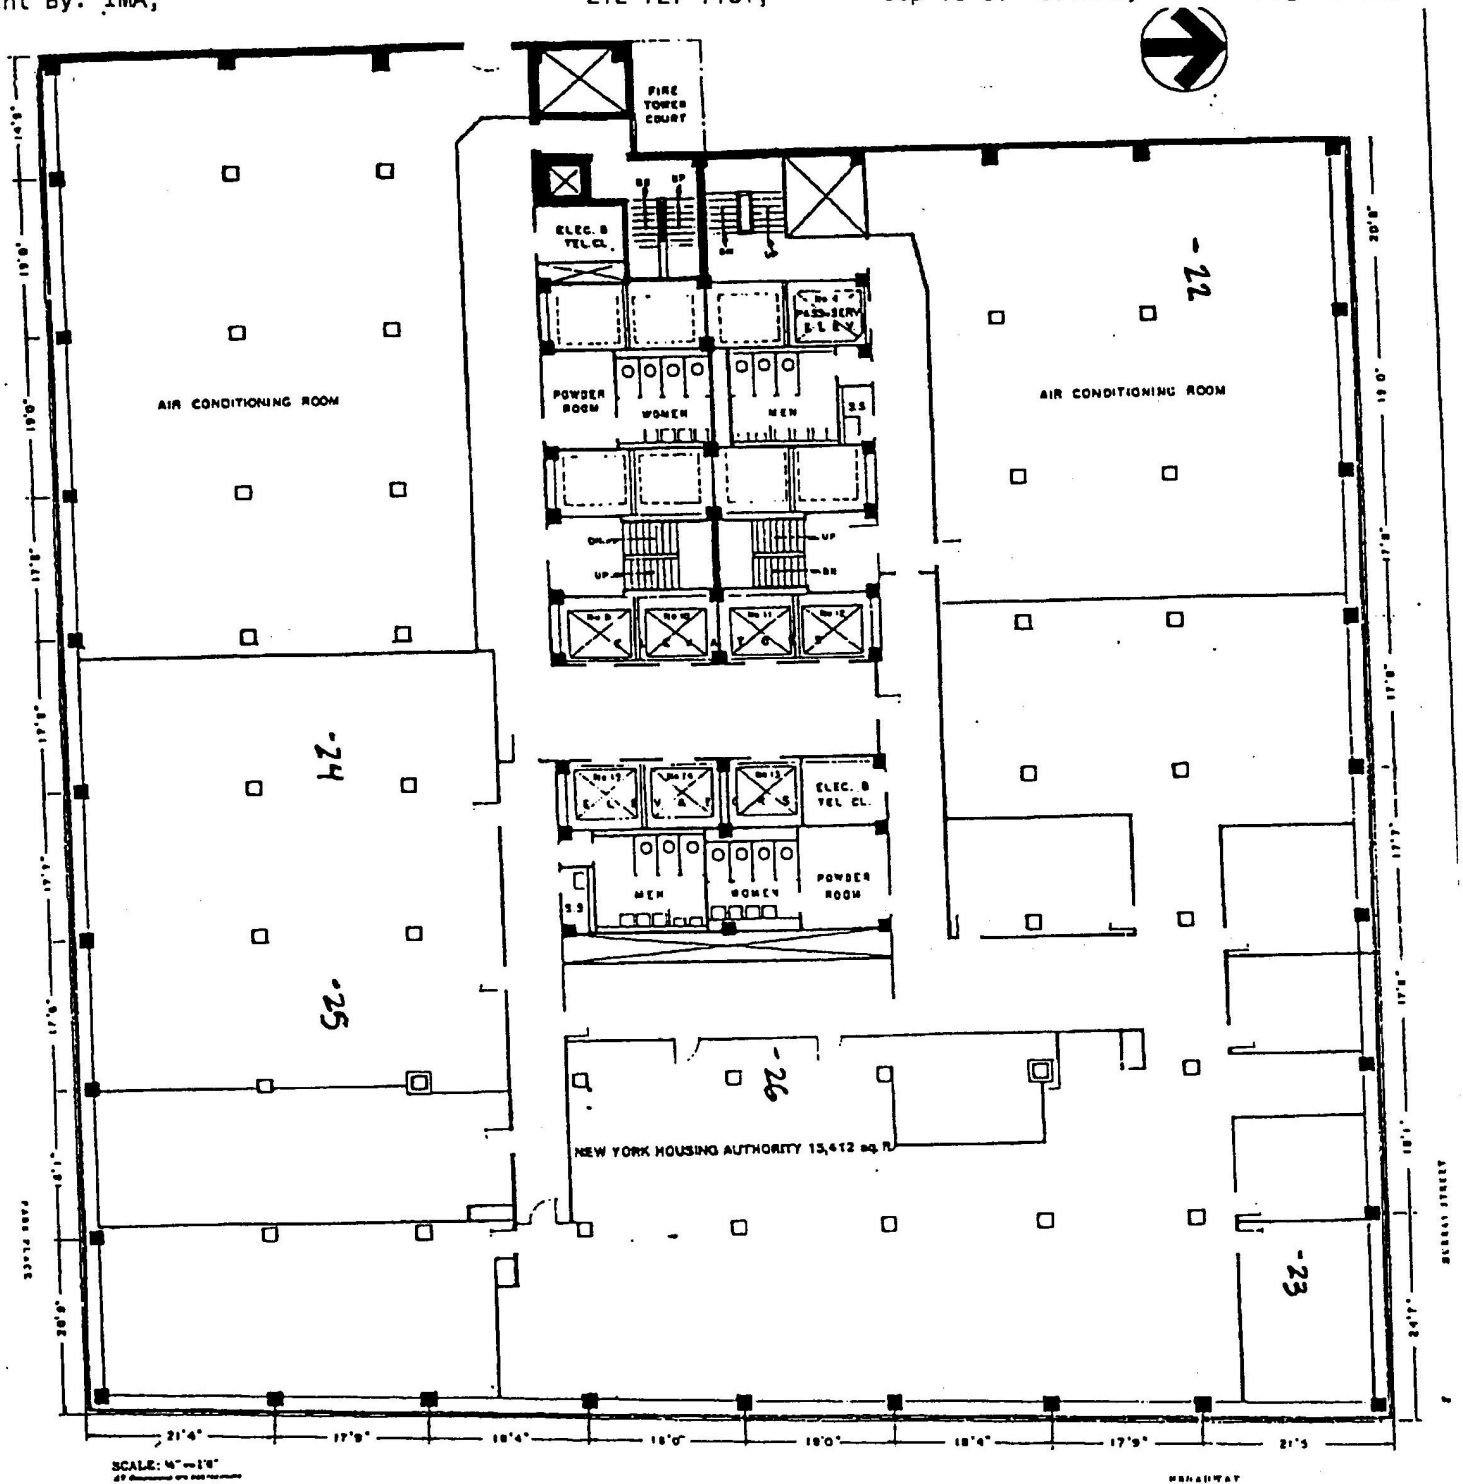

SCALE: 1/4" = 1'-0"




250
BROADWAY

26 Story Air-Conditioned Office Building
Planned
From 19th Floor to Murray Street
(Opposite City Hall)

8th FLOOR PLAN

8th Floor

WEISBERG, CASTRO ASSOC
ARCHITECTS-DESIGNERS
875 AVE. OF THE AMERICAS
NEW YORK, NEW YORK 10001

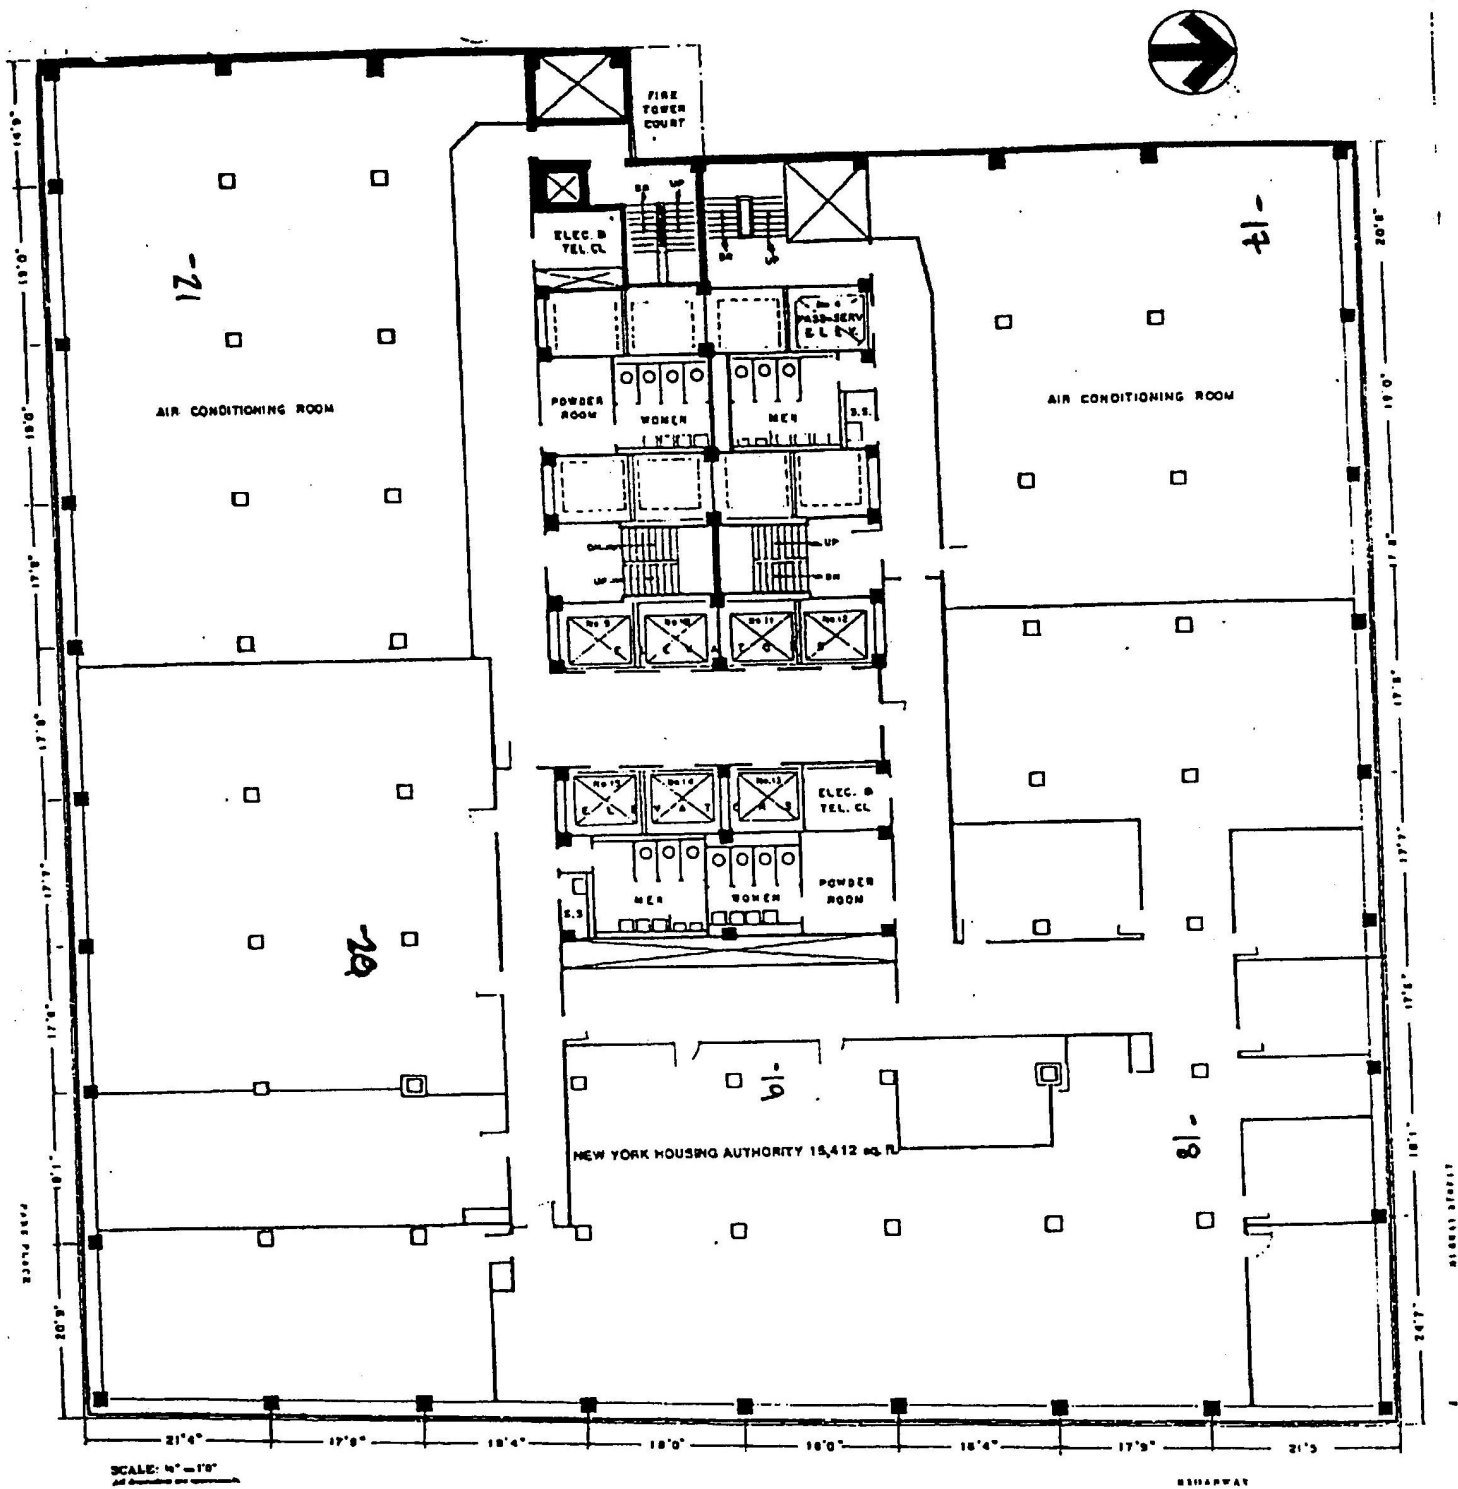

SCALE: 1/4" = 1'-0"
All dimensions are approximate.



250
BROADWAY

28-Store Air-Conditioned Office Building
Planned
From First Floor to Marcy Street
(Overpass City Hall)

8th FLOOR PLAN

9th Floor


WEISBERG, CASTRO ASSO
ARCHITECTS-DESIGNERS
875 AVE OF THE AMERICAS
NEW YORK, NEW YORK 10001

Sent By: IMA;

212 727 7181;

Sep-18-01 3:49PM;

Page 19/28

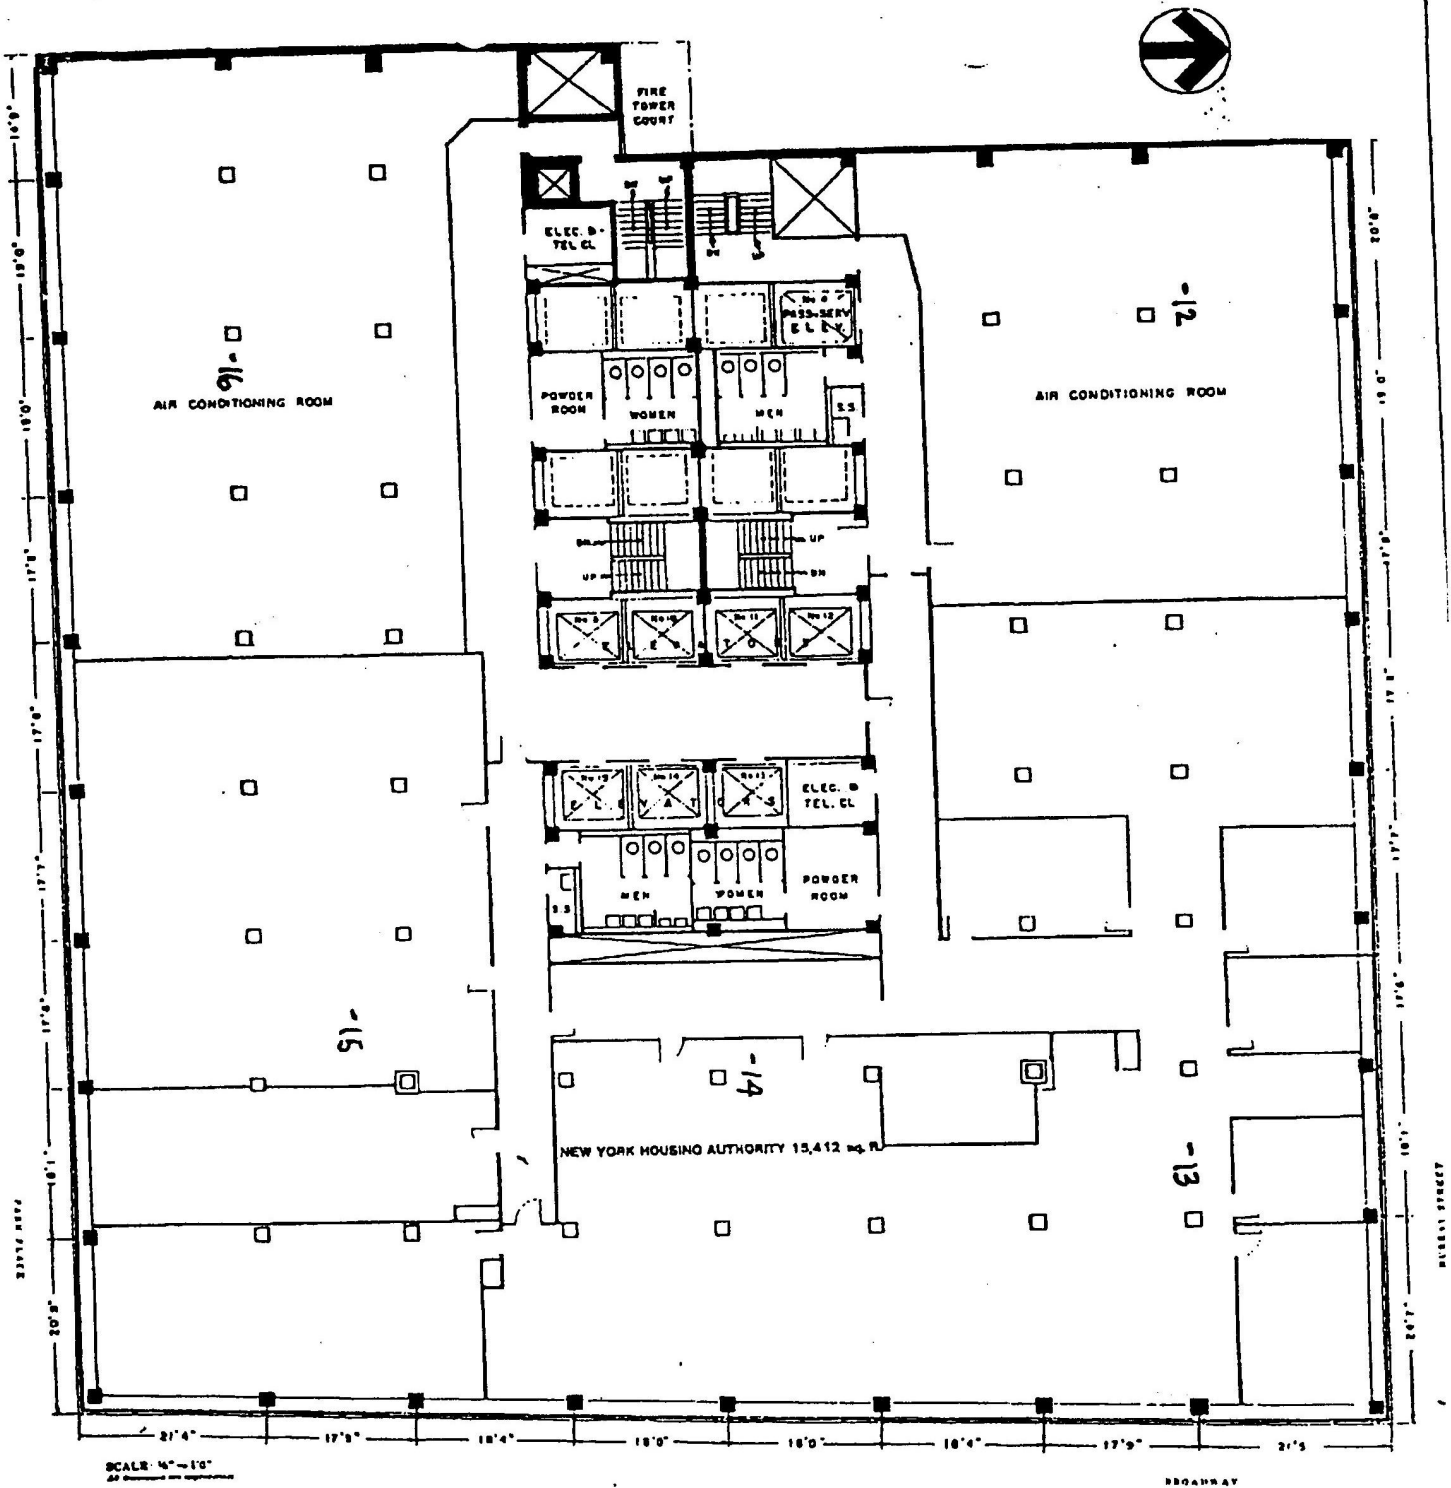

SCALE: 1/4" = 1'-0"

0' 5' 10' 20'


250
BROADWAY

2nd Story In Forward Office Building
Floor Plan
From First Floor to Street Level
(Quarantine City Hall)

8th FLOOR PLAN

10th FLOOR

WEISBERG, CASTRO ASSOC
ARCHITECTS-DESIGNERS
875 AVE. OF THE AMERICAS
NEW YORK, NEW YORK 10001

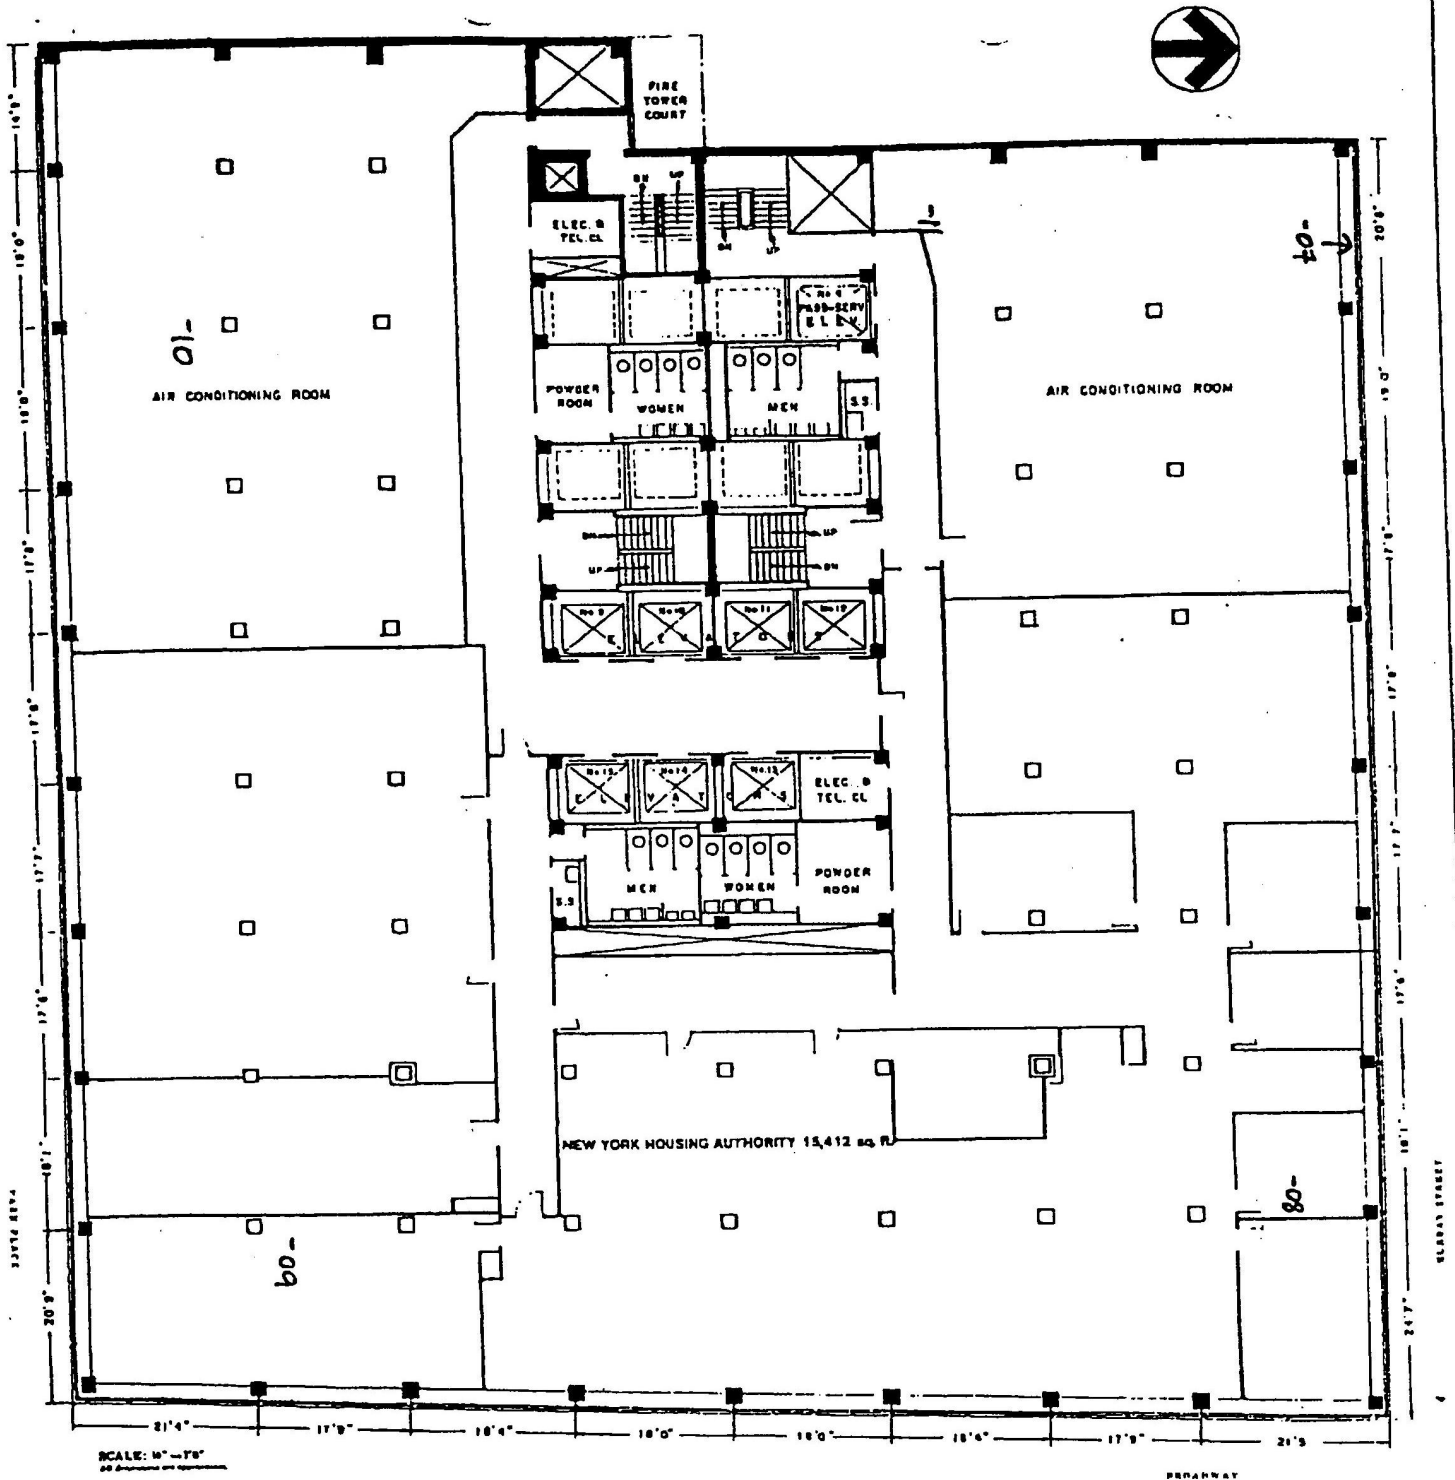

SCALE: 1/8" = 1'-0"



250
BROADWAY

20-Story Air-Conditioned Office Building
Planned
From Plot Plans to Murray Street
(Opposite City Hall)

8th FLOOR PLAN

11TH FLOOR

20


WEISBERG, CASTRO ASSOC.
ARCHITECTS-DESIGNERS
875 AVE. OF THE AMERICAS
NEW YORK, NEW YORK 10001

Sent By: IMA;

212 727 7181;

Sep-18-01 3:50PM;

Page 21/28

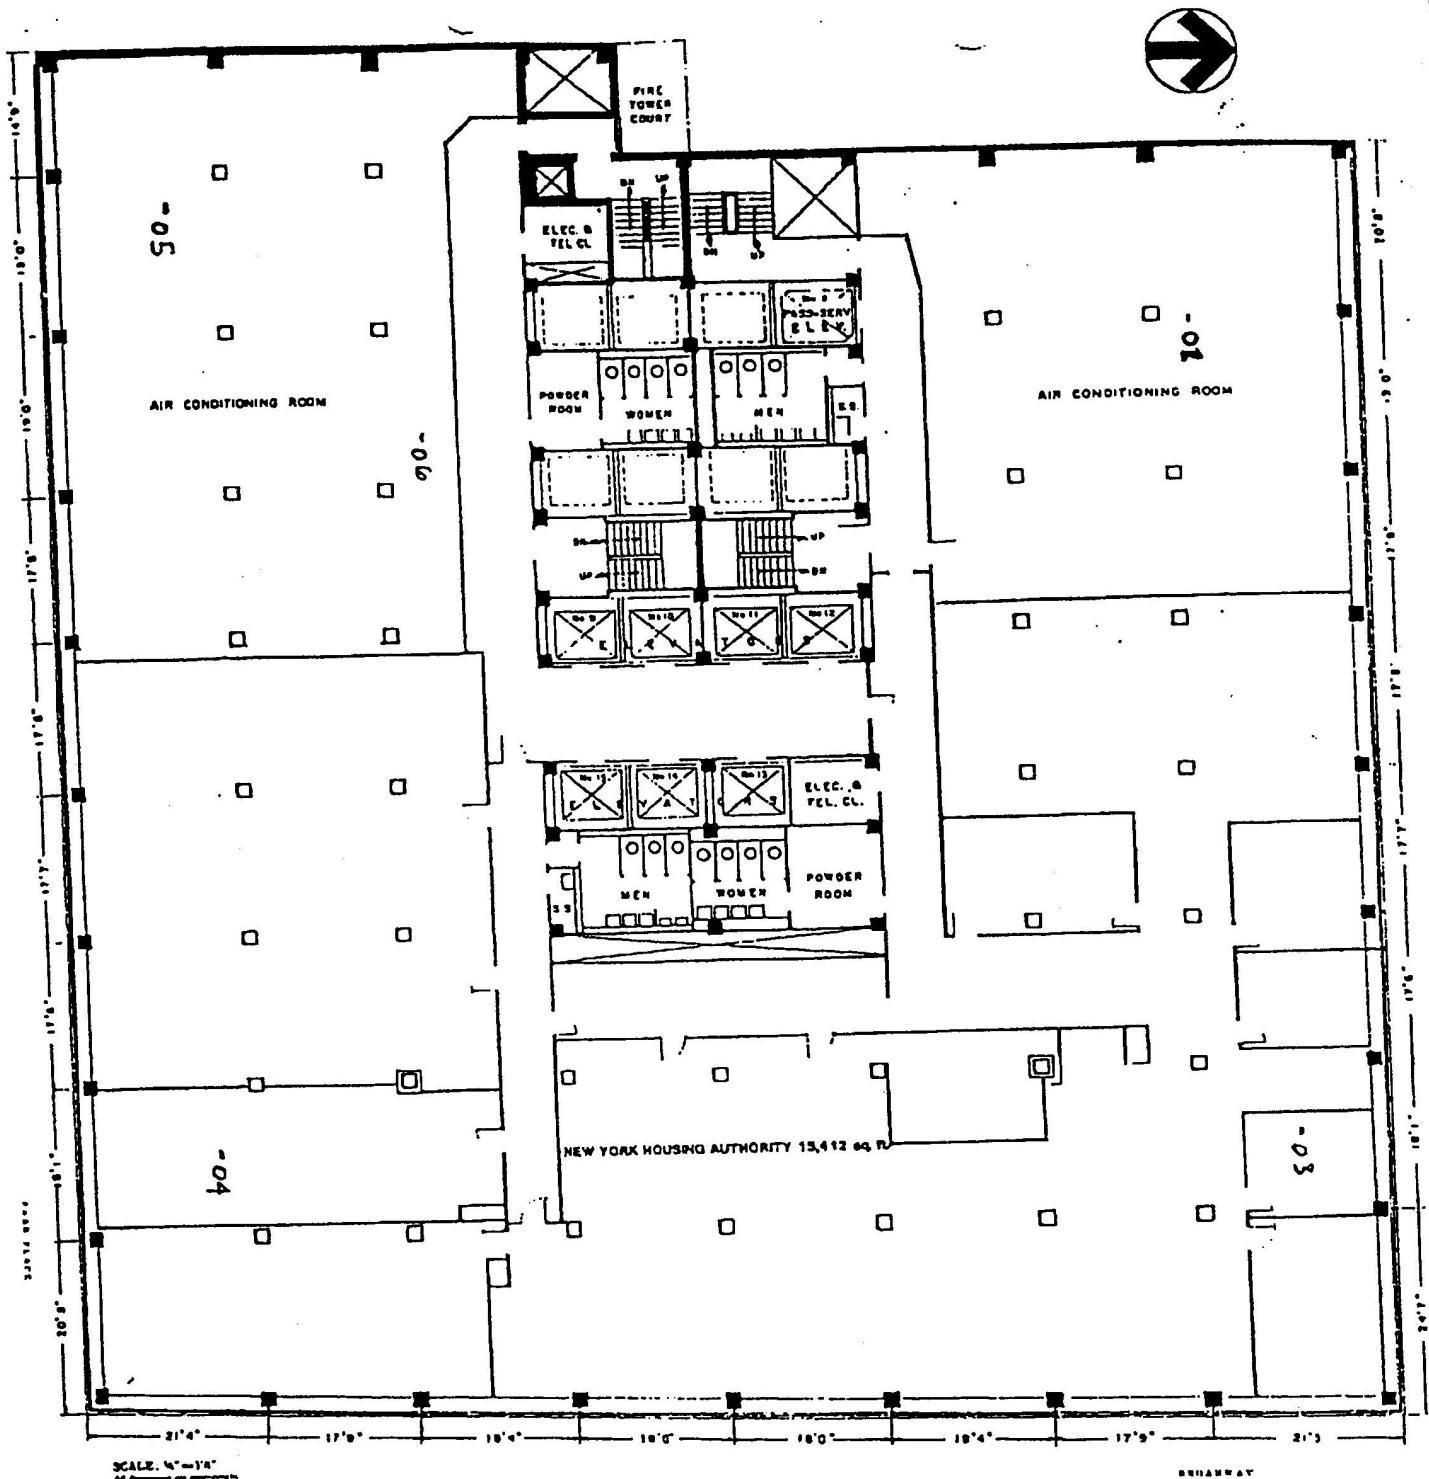

SCALE: 1/8" = 1'-0"

0' 5' 10'

250
BROADWAY

24 Story Air Conditioned Office Building
Planned
From First Floor to Murray Hill
(Opposite City Hall)

8th FLOOR PLAN

WEISBERG, CASTRO AS
ARCHITECTS-DESIGNER
875 AVE. OF THE AMERIC
NEW YORK, NEW YORK 100


Sent By: IMA;

212 727 7181;

Sep-18-01 3:50PM;

Page 22/28

24TH FLOOR

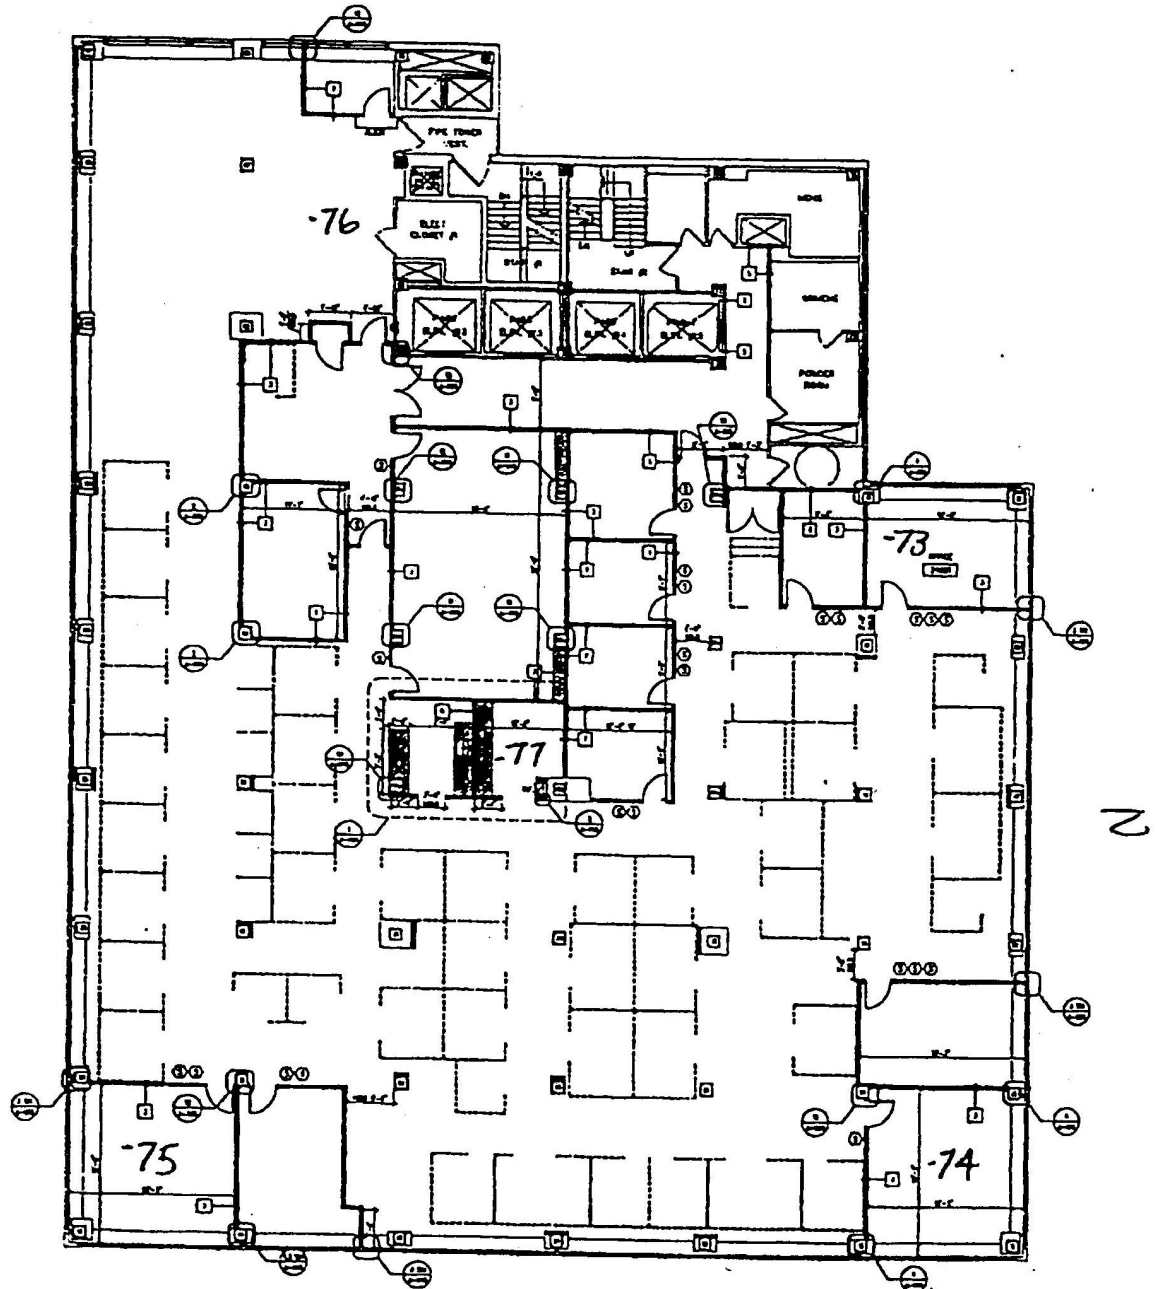

24th FL
PARTITION PLAN

2:


Sent By: IMA;

212 727 7181;

Sep-18-01 3:50PM;

Page 23/28

25TH FLOOR

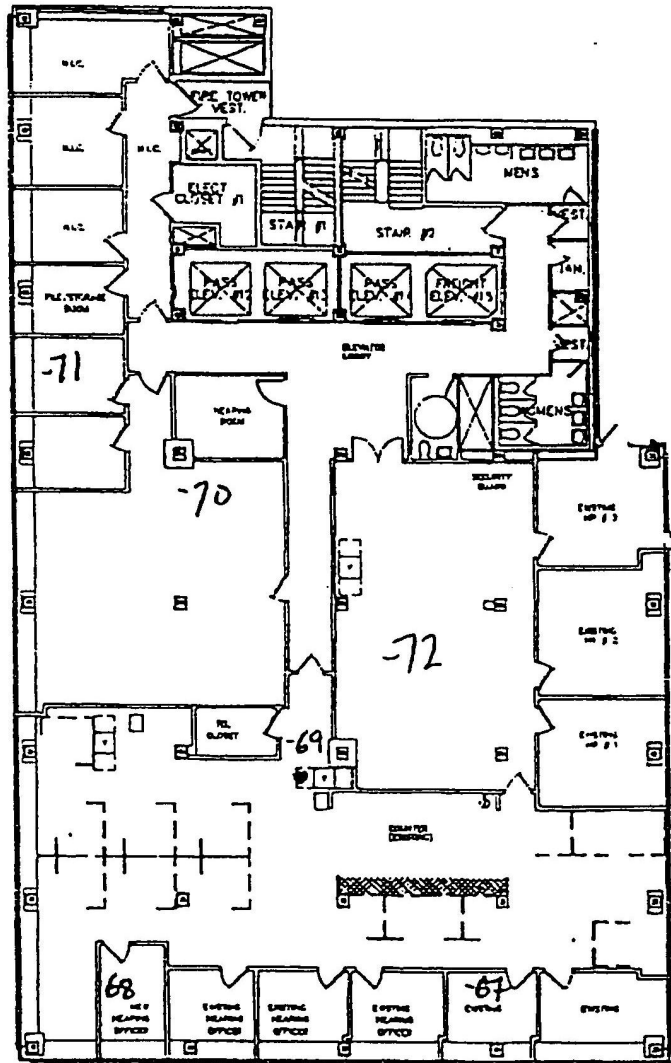

25TH FL
PARTITION PLAN


Sent By: IMA;

212 727 7181;

Sep-18-01 3:51PM;

Page 24/28

26th FLOOR

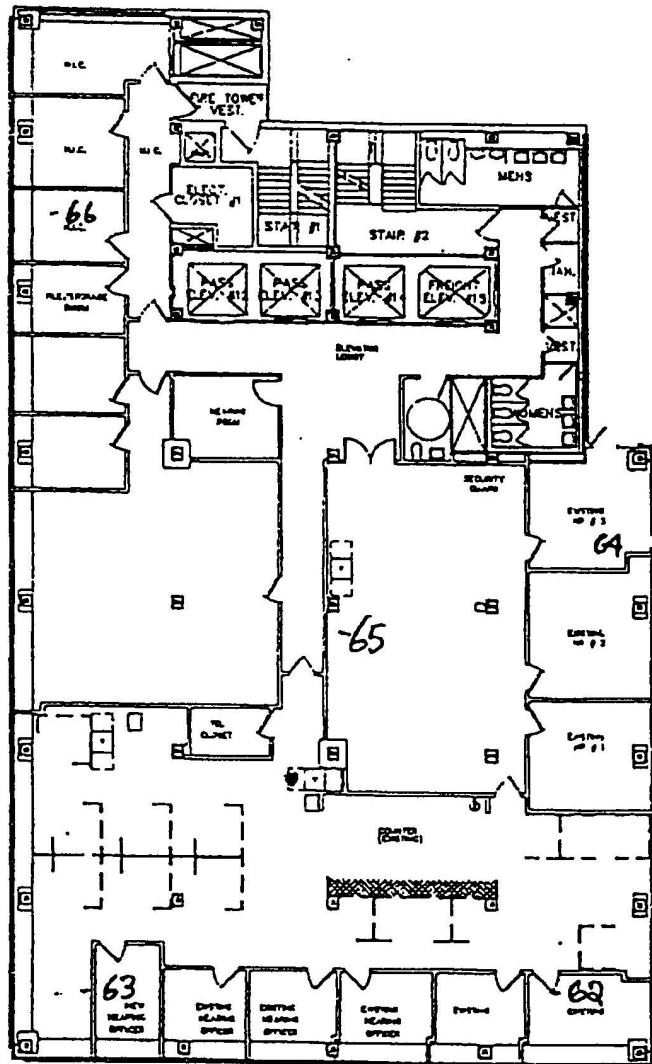

25th FL
PARTITION PLAN

28


Sent By: IMA;

212 727 7181;

Sep-18-01 3:51PM;

Page 25/28


27TH FLOOR

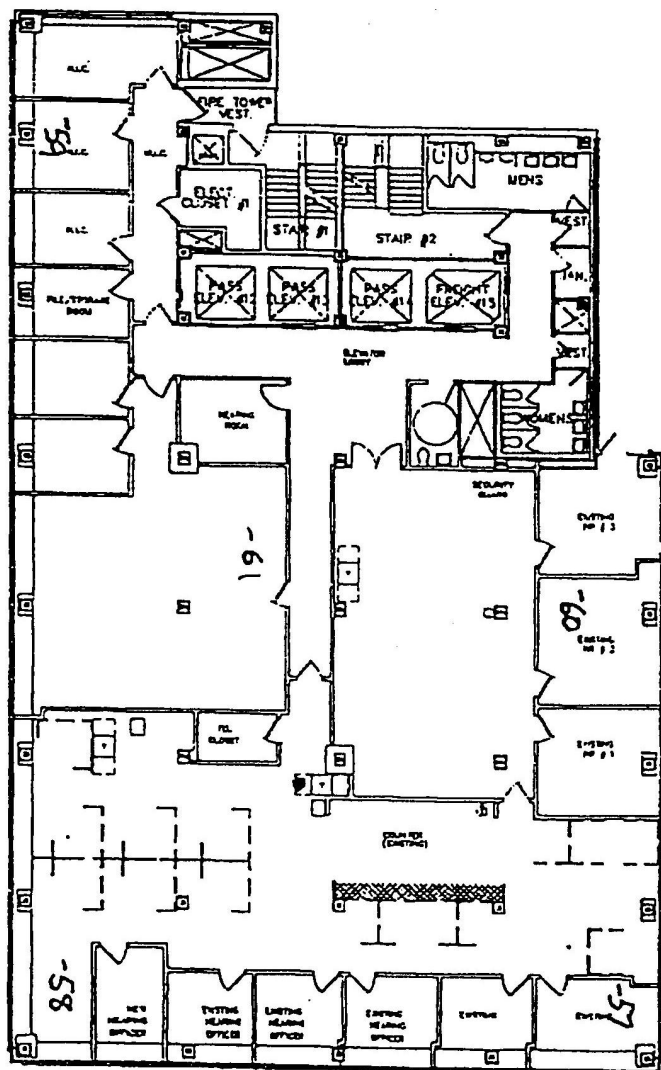

N →

25TH FL
PARTITION PLAN

25

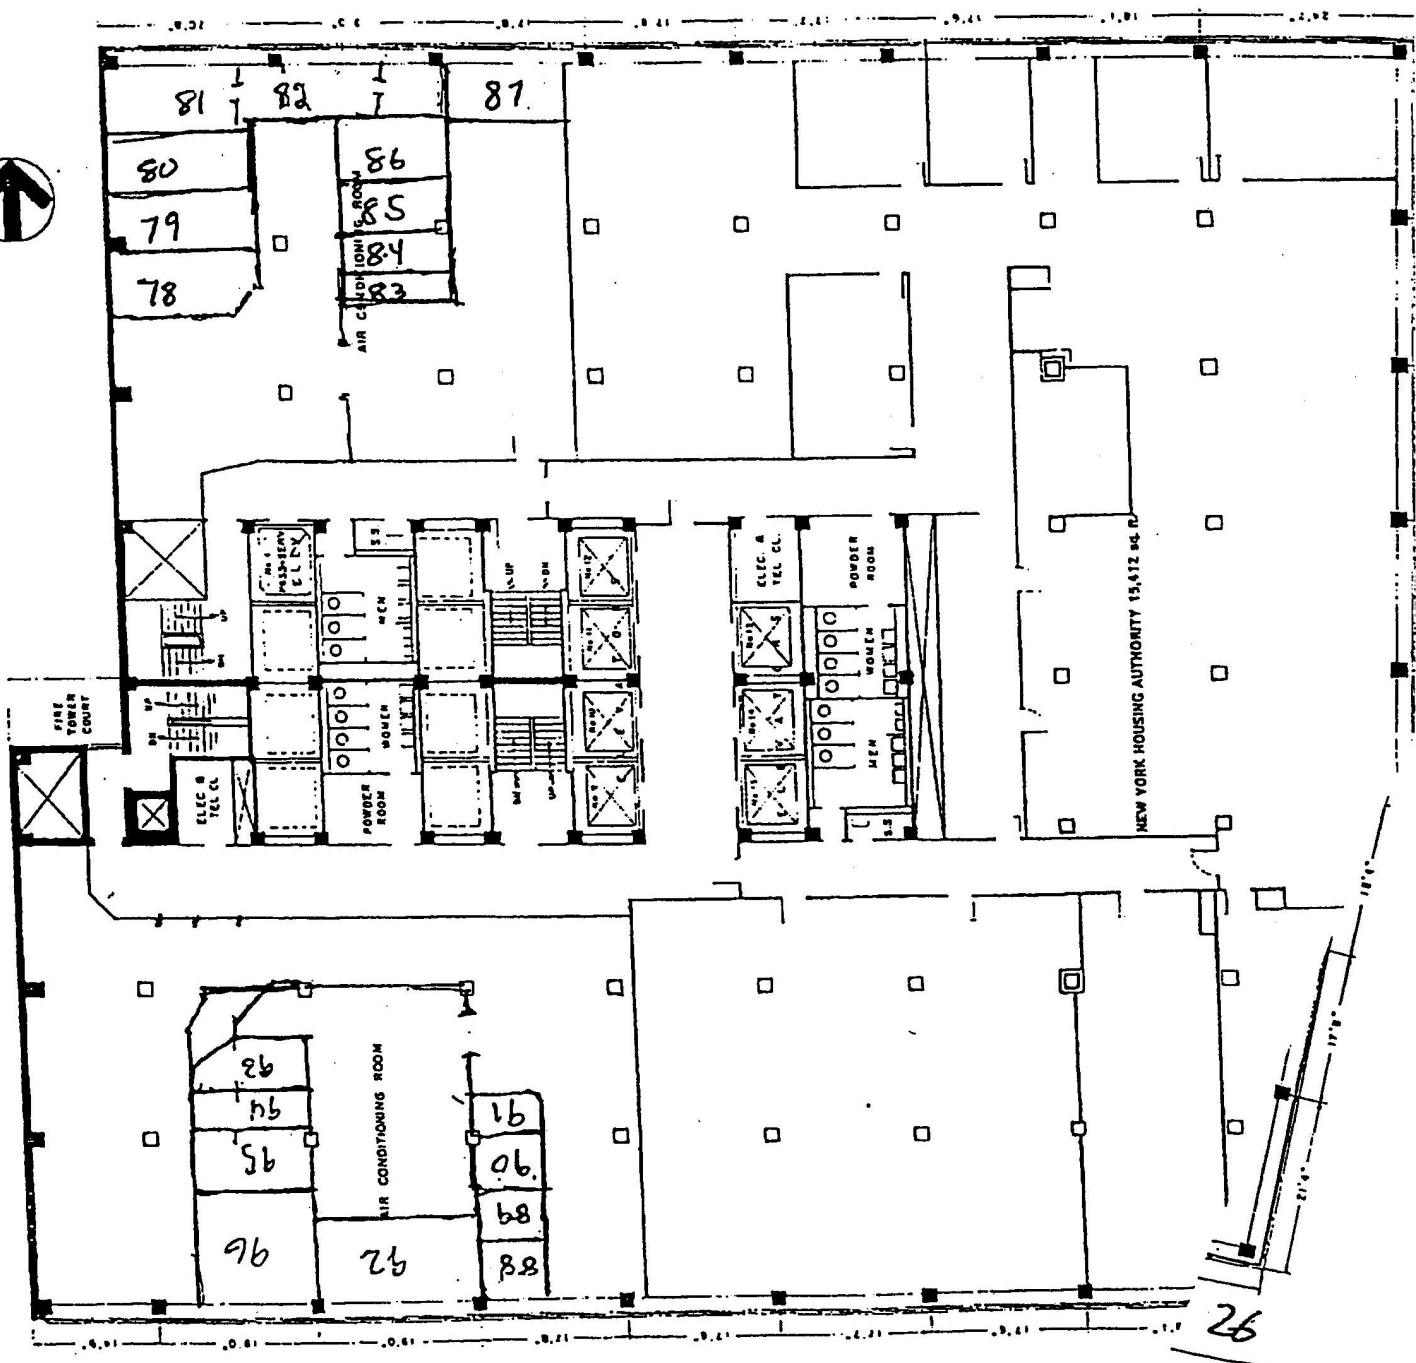


Sent By: IMA;

212 727 7181;

Sep-18-01 3:52PM;

Page 27/28

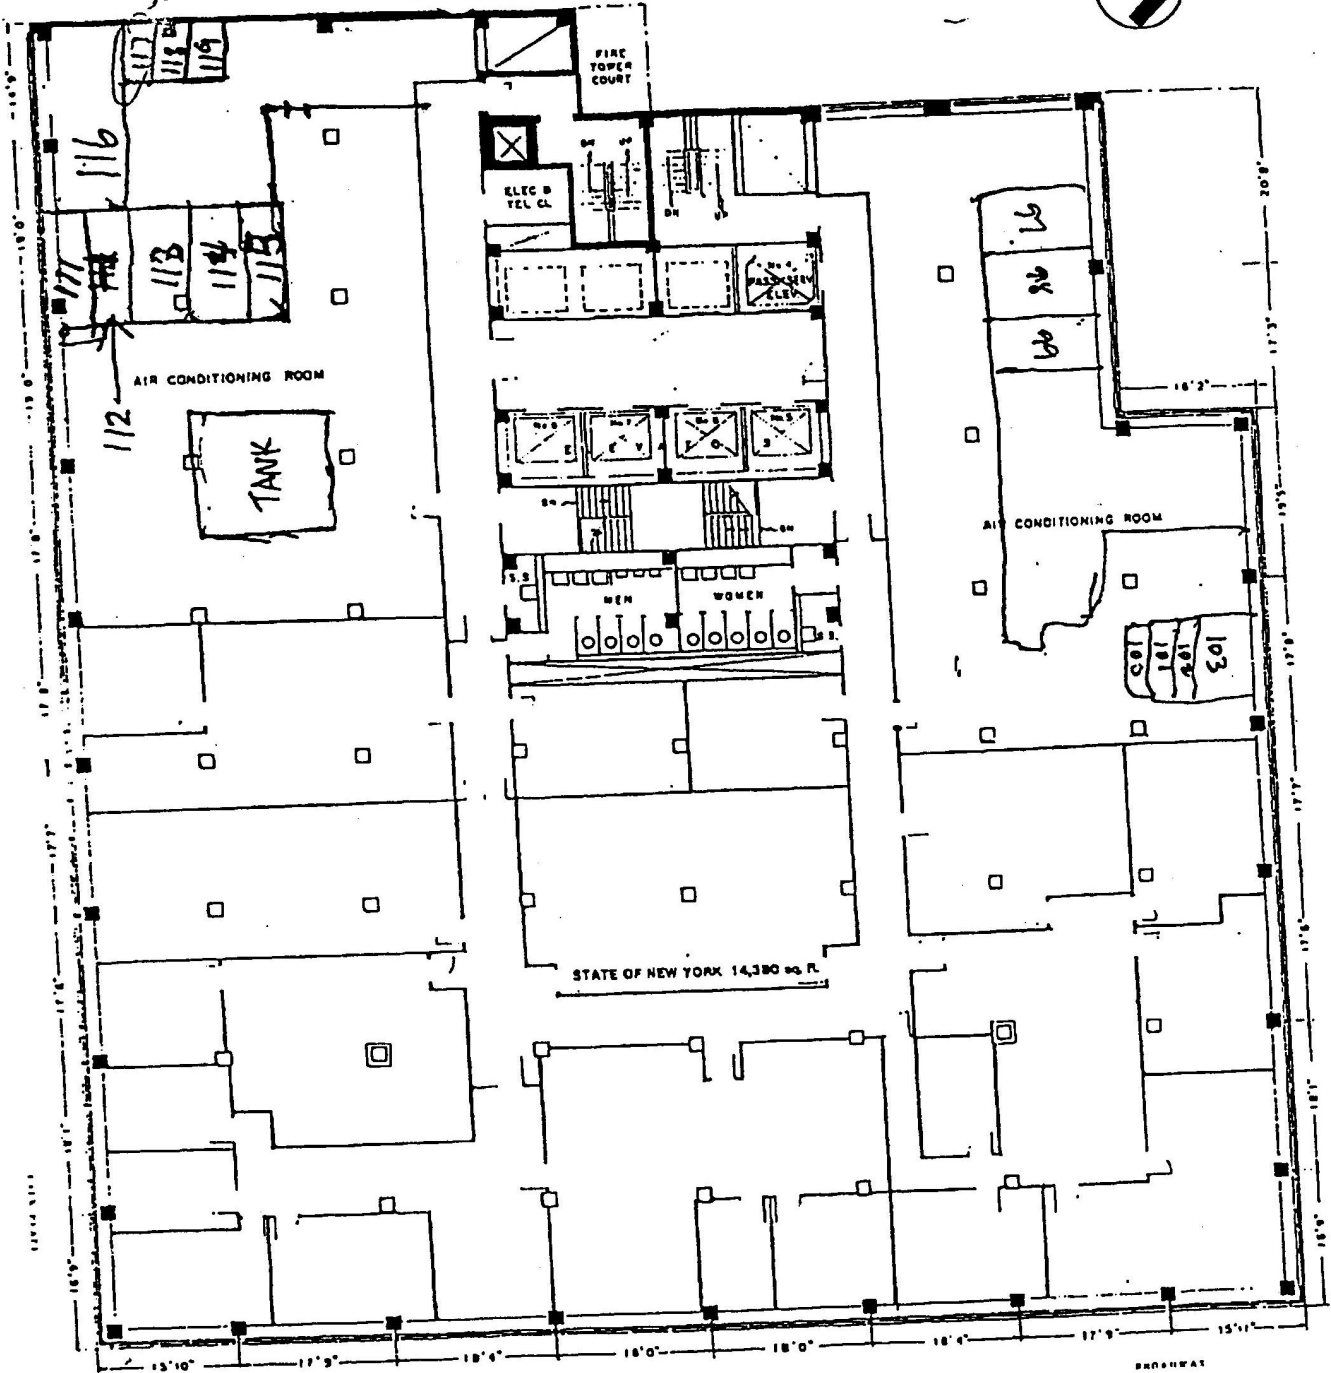

SCALE 1/8" = 1'-0"
0' 5' 10' 20'

250
BROADWAY

20 Story Air Conditioned Office Building
Planned
From Park Place to Murray Street
Hudson City 1962

19th FLOOR PLAN

WER'S

WEISBERG, CASTRO ASSOC
ARCHITECTS-DESIGNERS
975 AVE. OF THE AMERICAS
NEW YORK, NEW YORK 10001


Sent By: IMA;

212 727 7181;


Sep-18-01 3:52PM;

Page 28/28

31ST FLOOR FAN ROOM

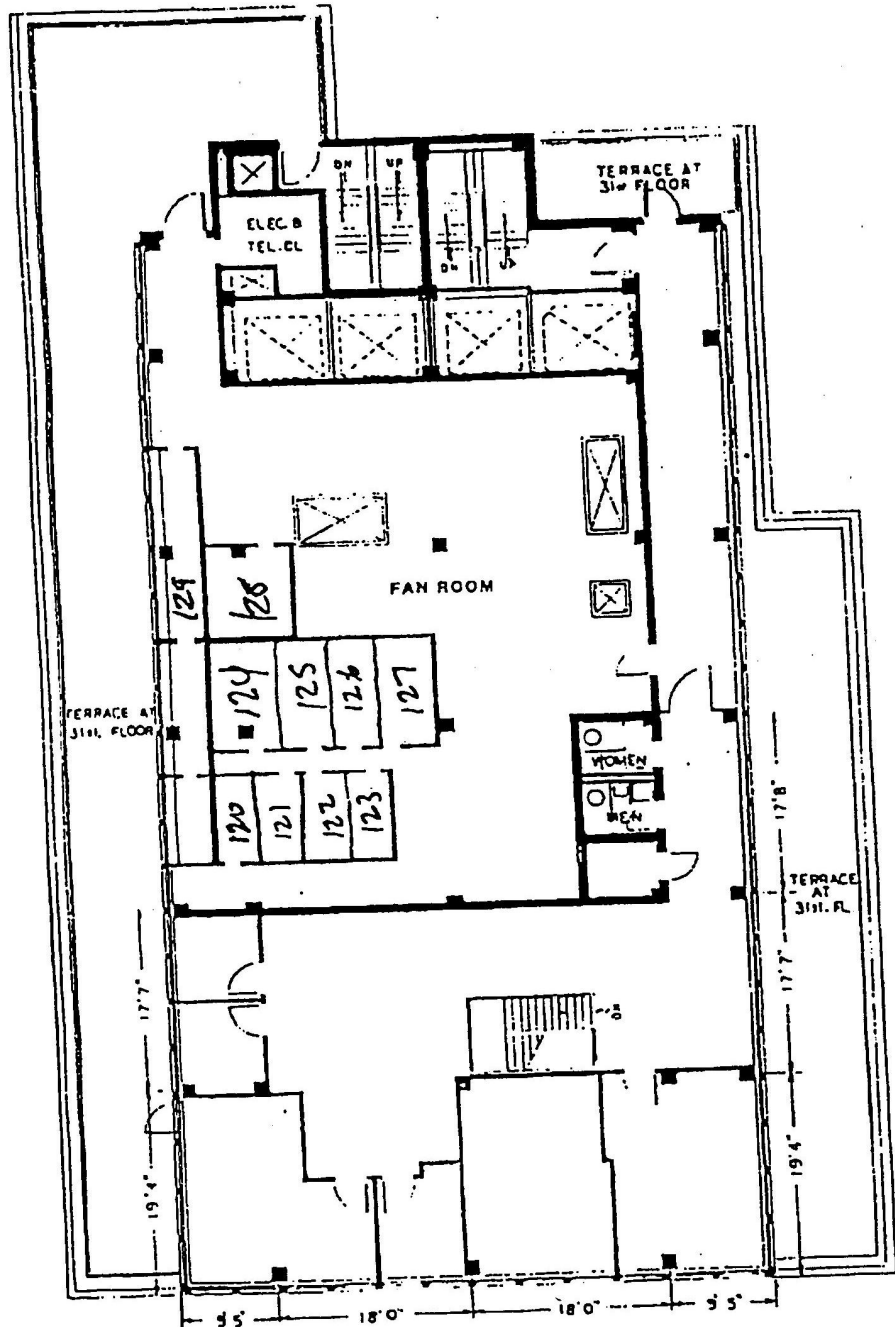

SCALE: 1/8" = 1'-0"
ALL DIMENSIONS ARE APPROXIMATE

 


Sent By: IMA;

212 727 7181;

Sep-18-01 3:46PM;

Page 11

2ND FLOOR

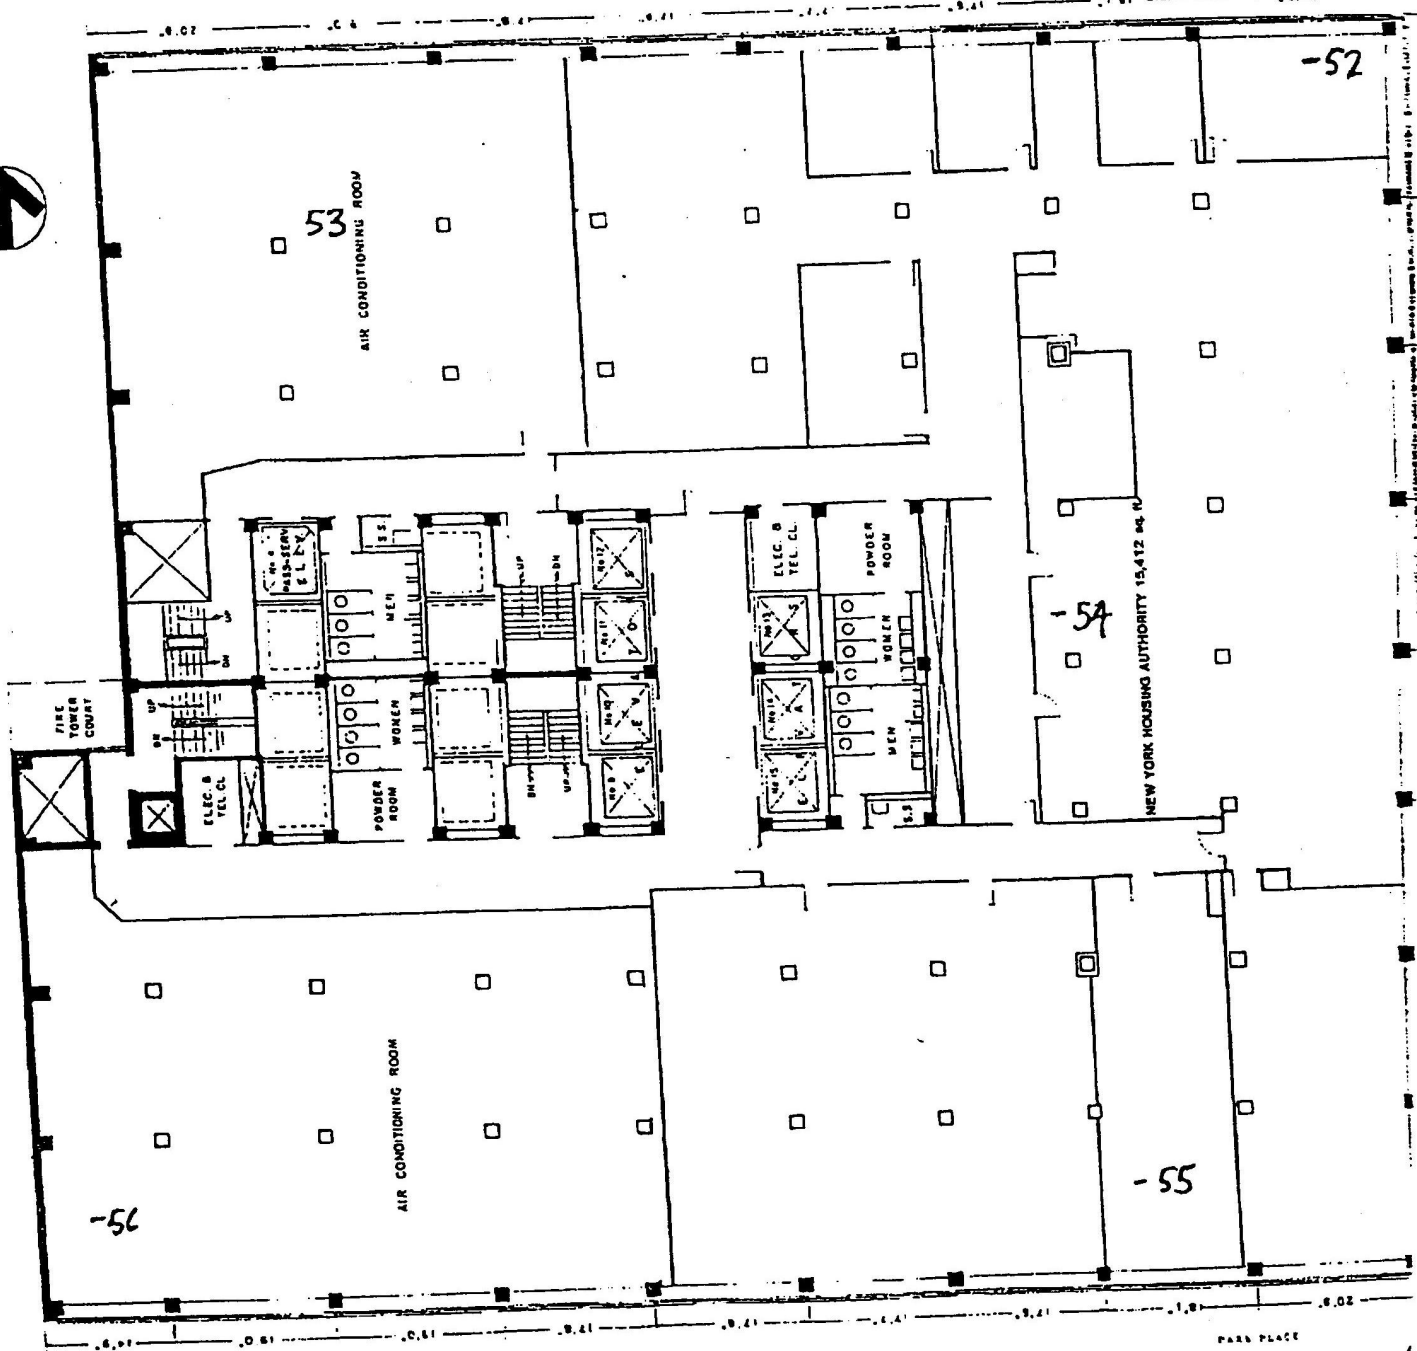


Sent By: IMA;

212 727 7181;

Sep-18-01 3:46PM;

Page 12

3RD Floor

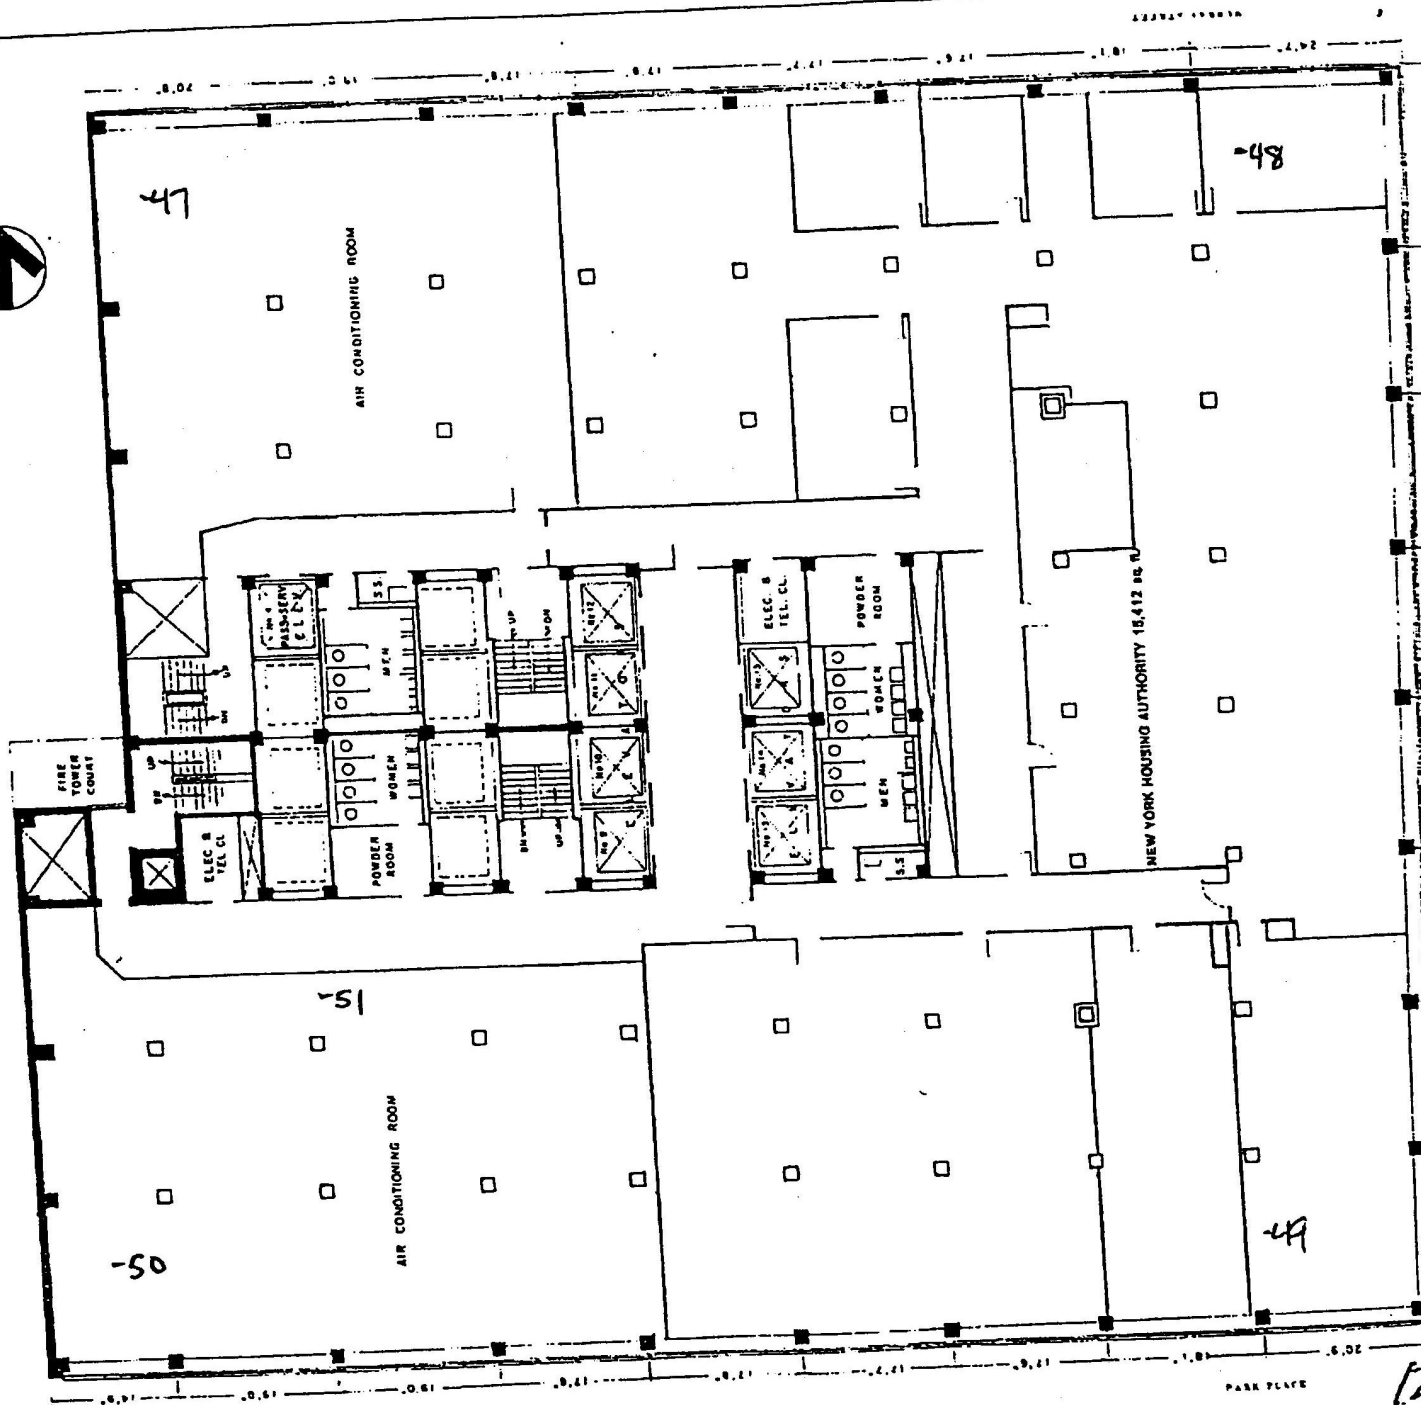

Sent By: IMA;

212 727 7181;

Sep-18-01 3:47PM;

Page 13/28

4TH Floor




Sent By: IMA;

212 727 7181;


Sep-18-01 3:47PM;

Page 14/28


5TH FLOOR

 

AREA UNDER
DEMOLITION -
NO SAMPLING
PERFORMED

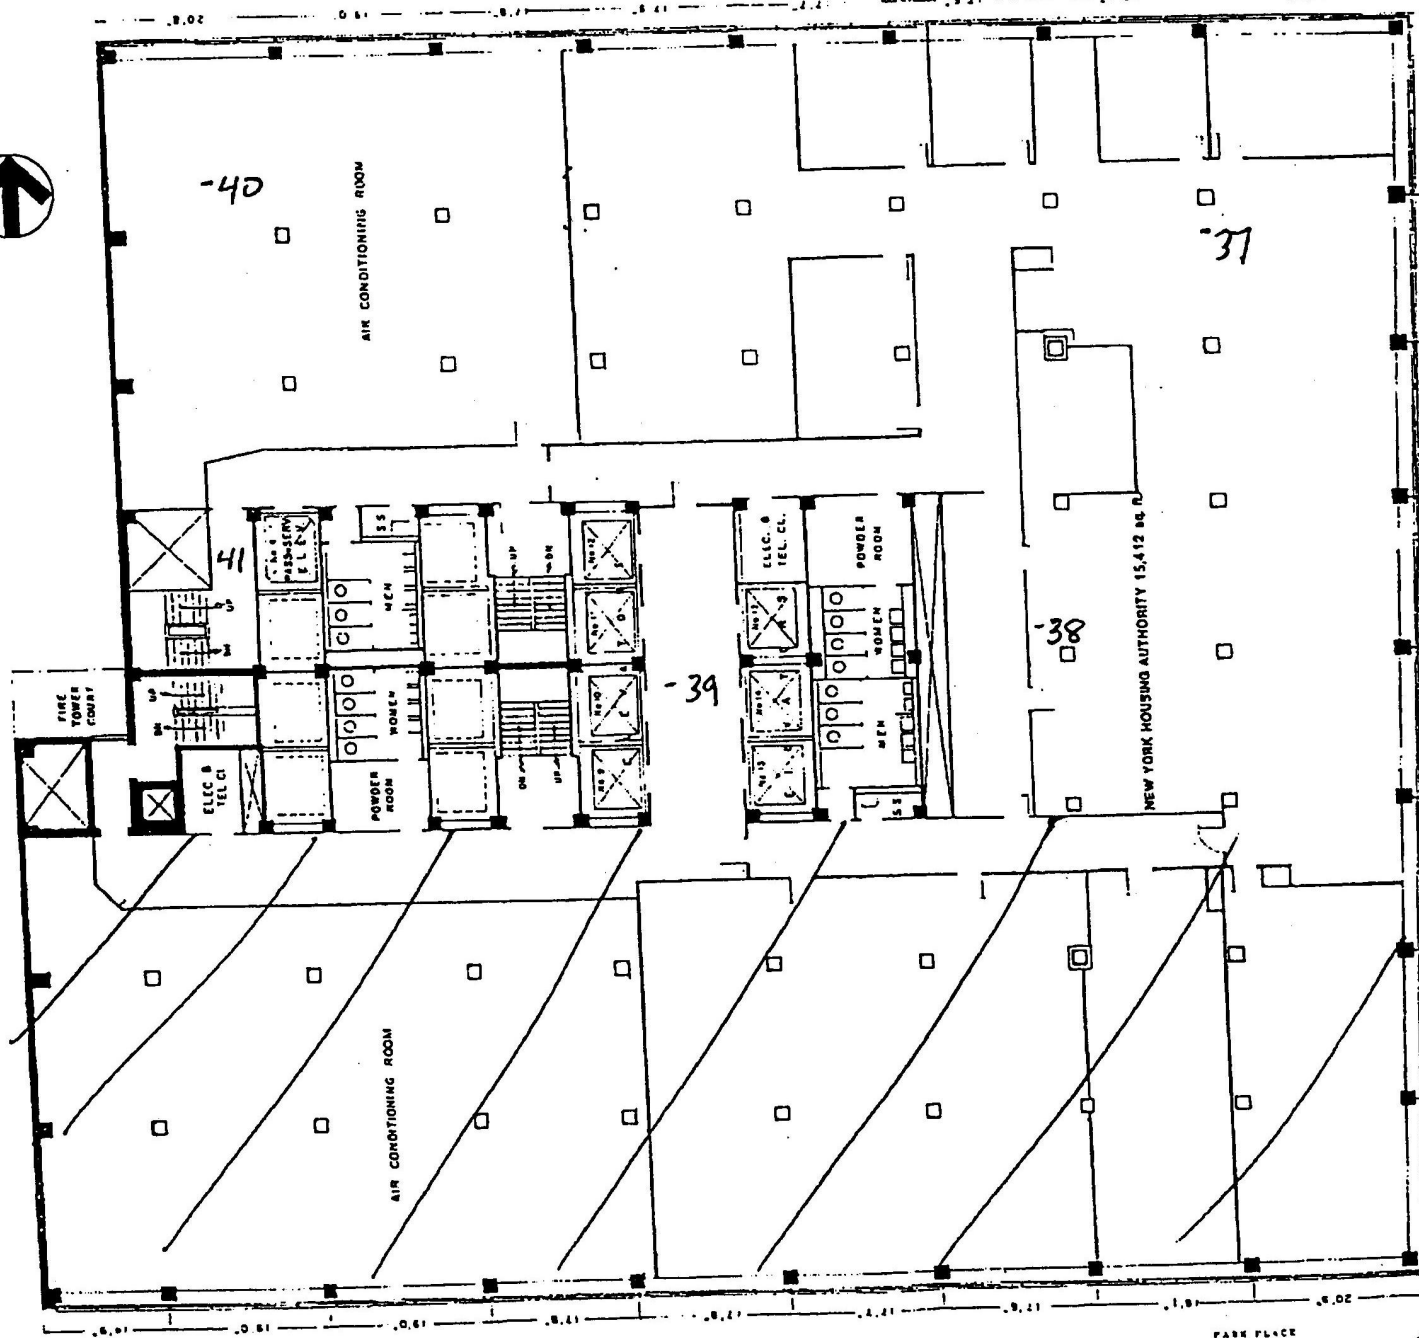


6TH Floor

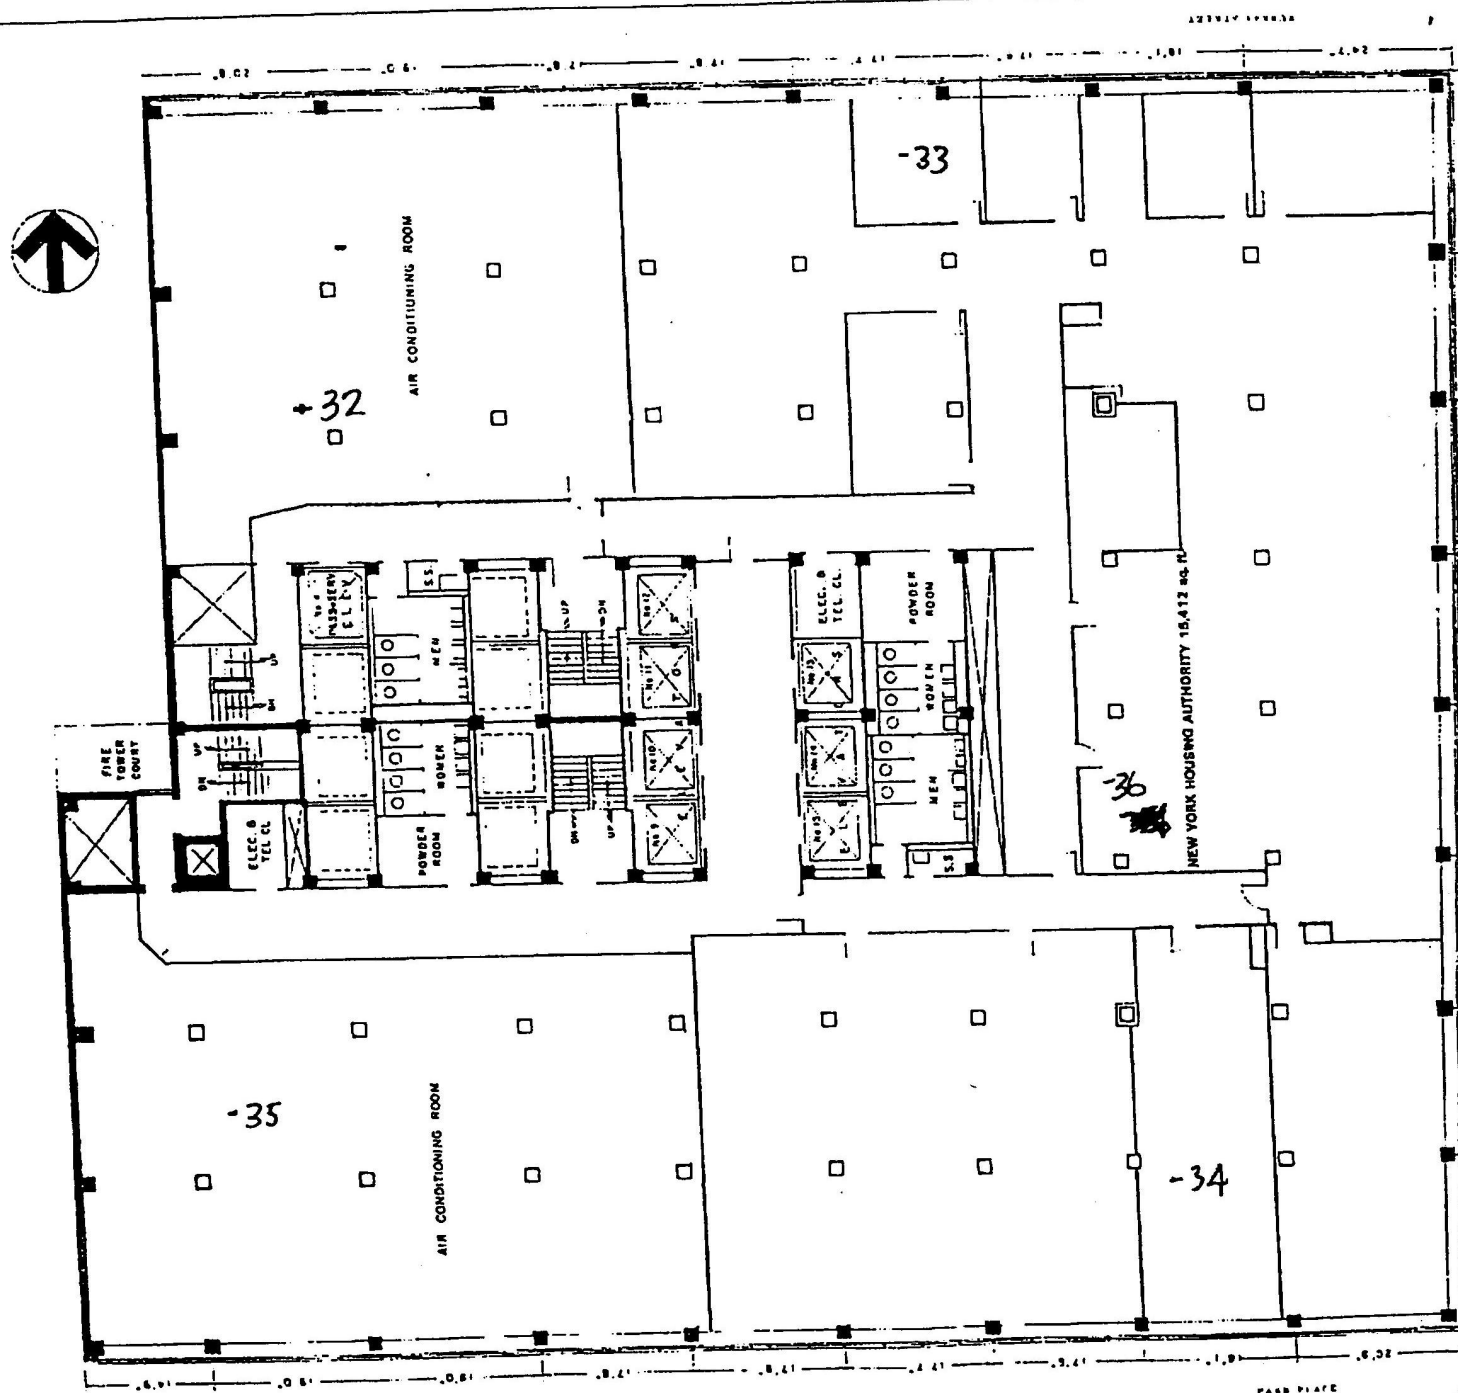

7TH FLOOR

10-11-71

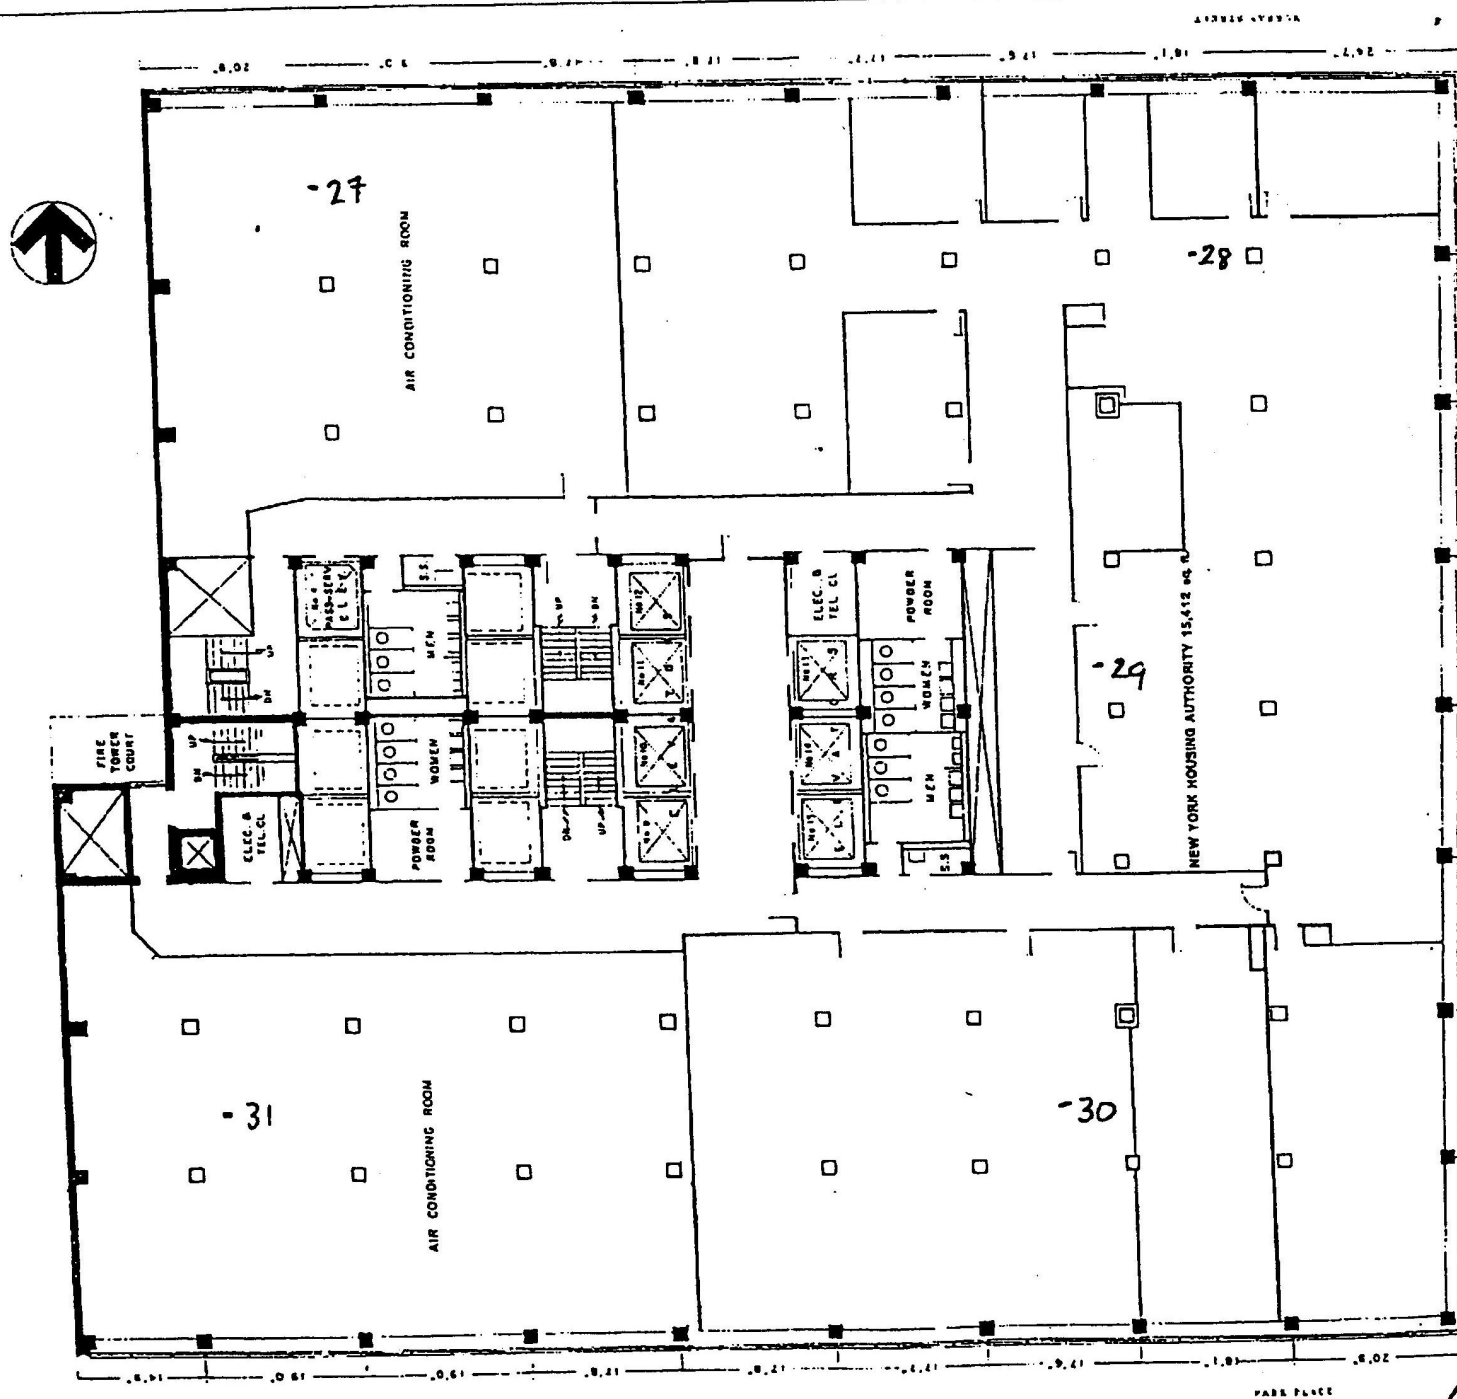


Sent By: IMA;

212 727 7181;

Sep-18-01 3:48PM;

Page 17/28

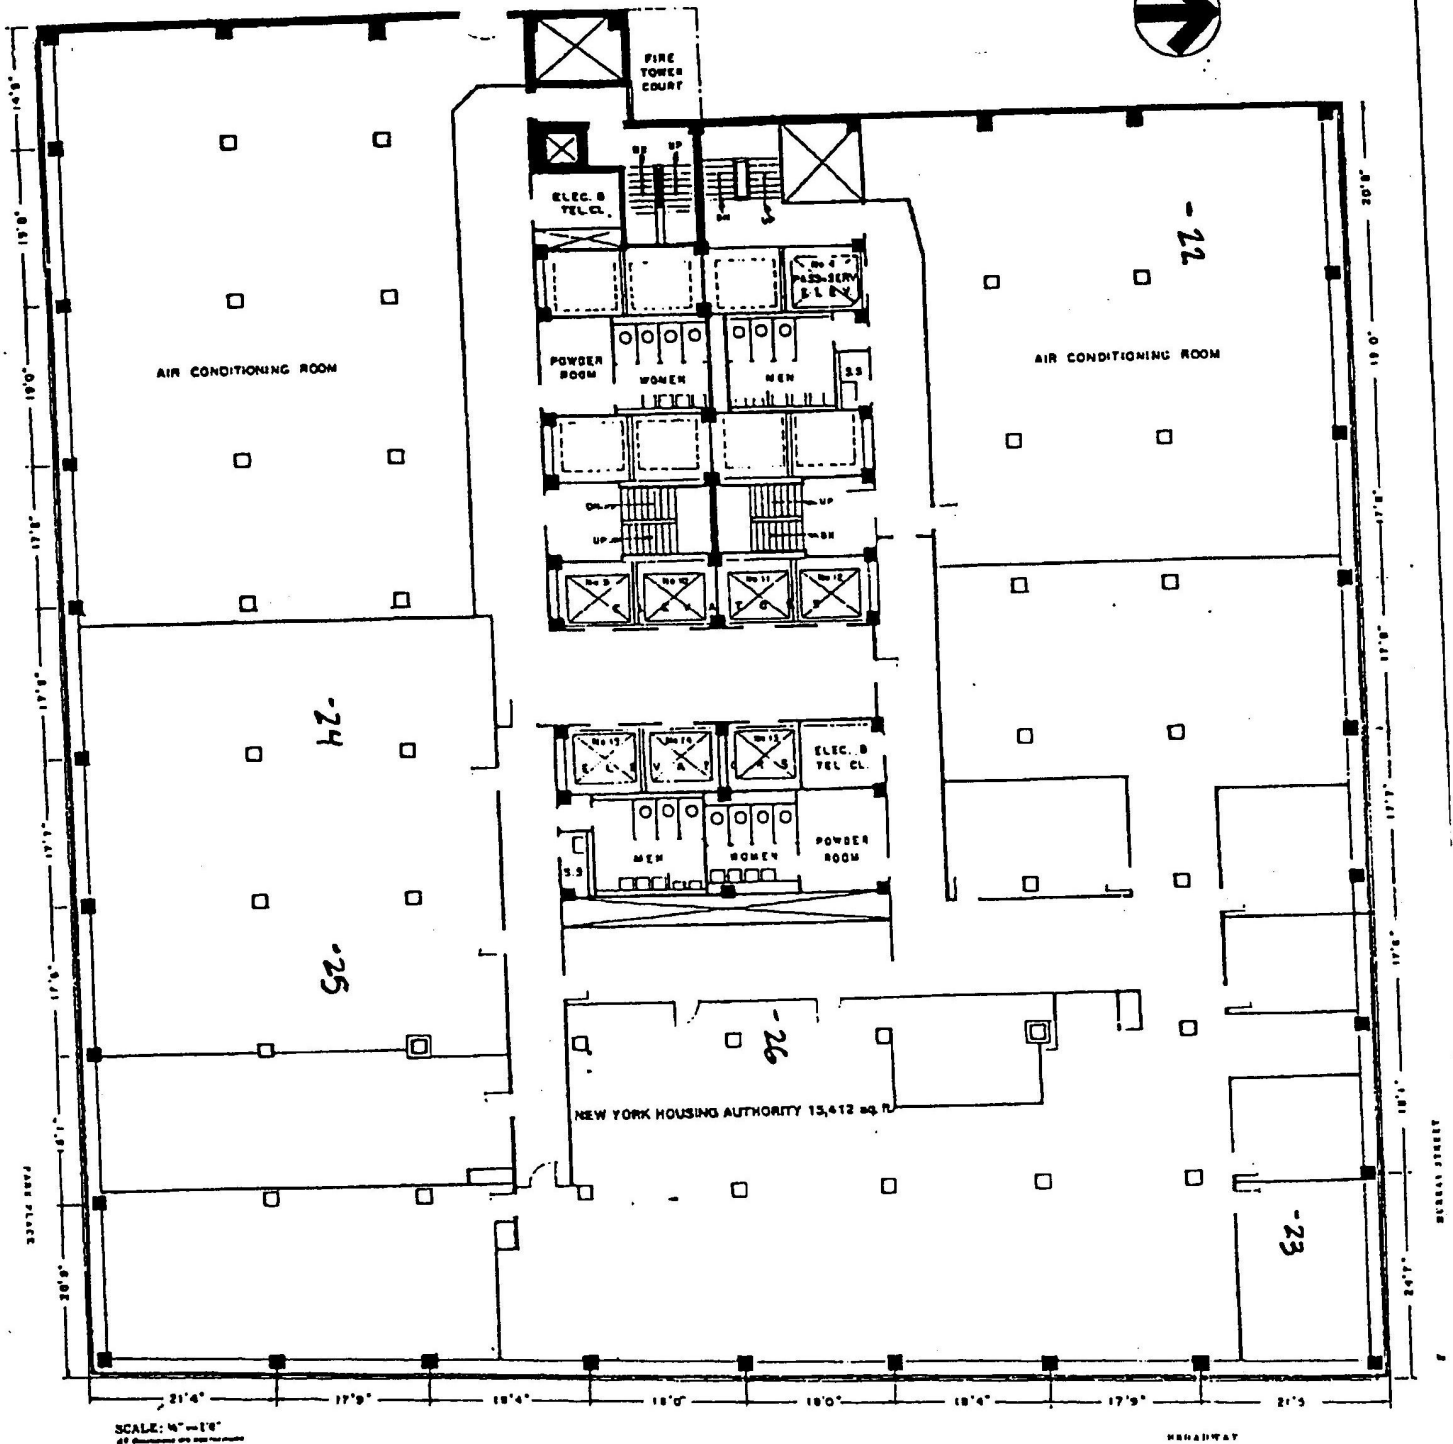

SCALE: 1"=10'



250
BROADWAY

20 Story Air Conditioned Office Building
Planned
From 1963 Plans by Murray Street
(Closed July 1993)

8th FLOOR PLAN

8TH
FLOOR


WEISBERG, CASTRO ASSOC
ARCHITECTS-DESIGNERS
875 AVE. OF THE AMERICAS
NEW YORK, NEW YORK 10001

Sent By: IMA;

212 727 7181;

Sep-18-01 3:49PM;

Page 18/28

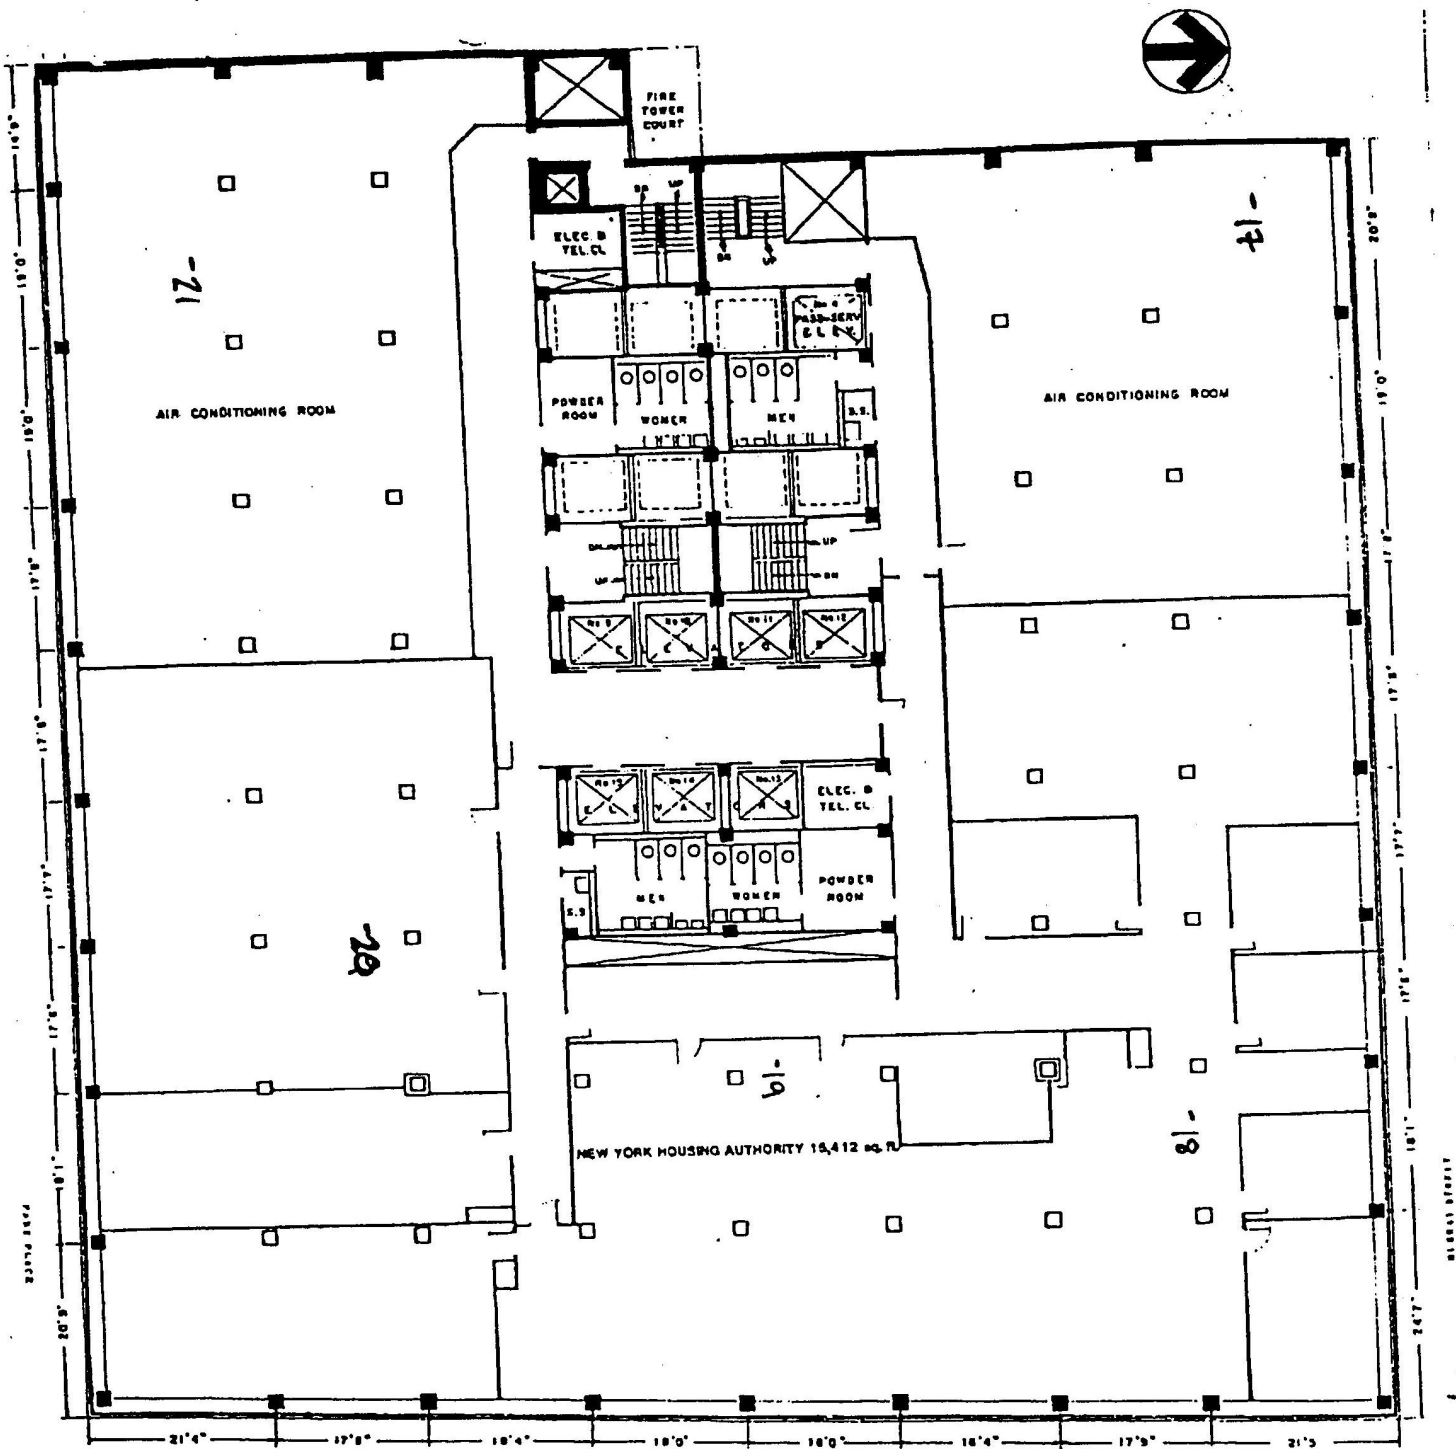

SCALE: 1/4" = 1'-0"



9TH Floor

250
BROADWAY

20-Story Air-Conditioned Office Building
Planned
From Post Office to Storage Street
(Overlook City Hall)

8th FLOOR PLAN


WEISBERG, CASTRO ASSO
ARCHITECTS-DESIGNERS
875 AVE OF THE AMERICAS
NEW YORK, NEW YORK 10001

Sent By: IMA;

212 727 7181;

Sep-18-01 3:49PM;

Page 19/28

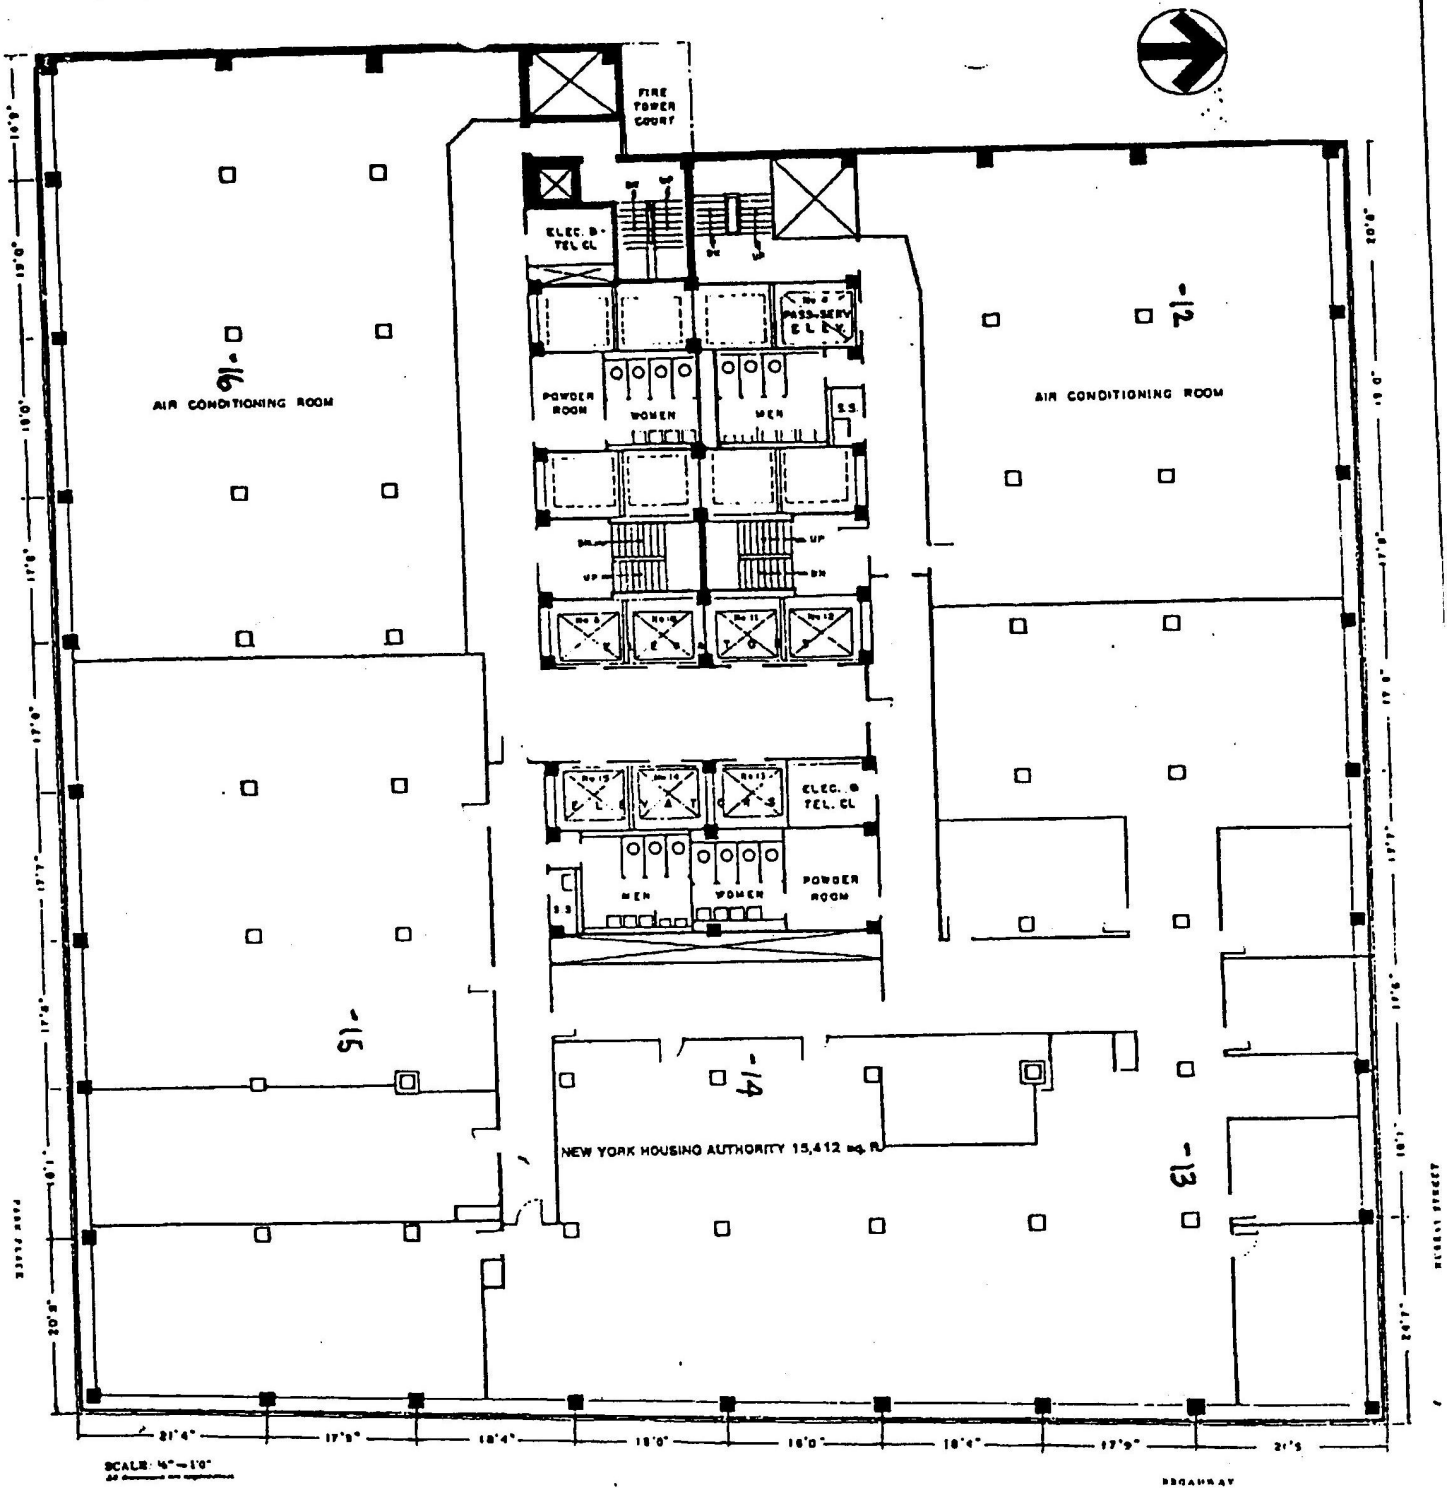

SCALE: 1/4" = 1'-0"




250
BROADWAY

30 Story Air-Conditioned Office Building
Ribboned
From Park Place to Murray Street
(Crossing City Hall)

8th FLOOR PLAN

10TH FLOOR

WEISBERG, CASTRO ASSC
ARCHITECTS-DESIGNERS
875 AVE. OF THE AMERICAS
NEW YORK, NEW YORK 10001

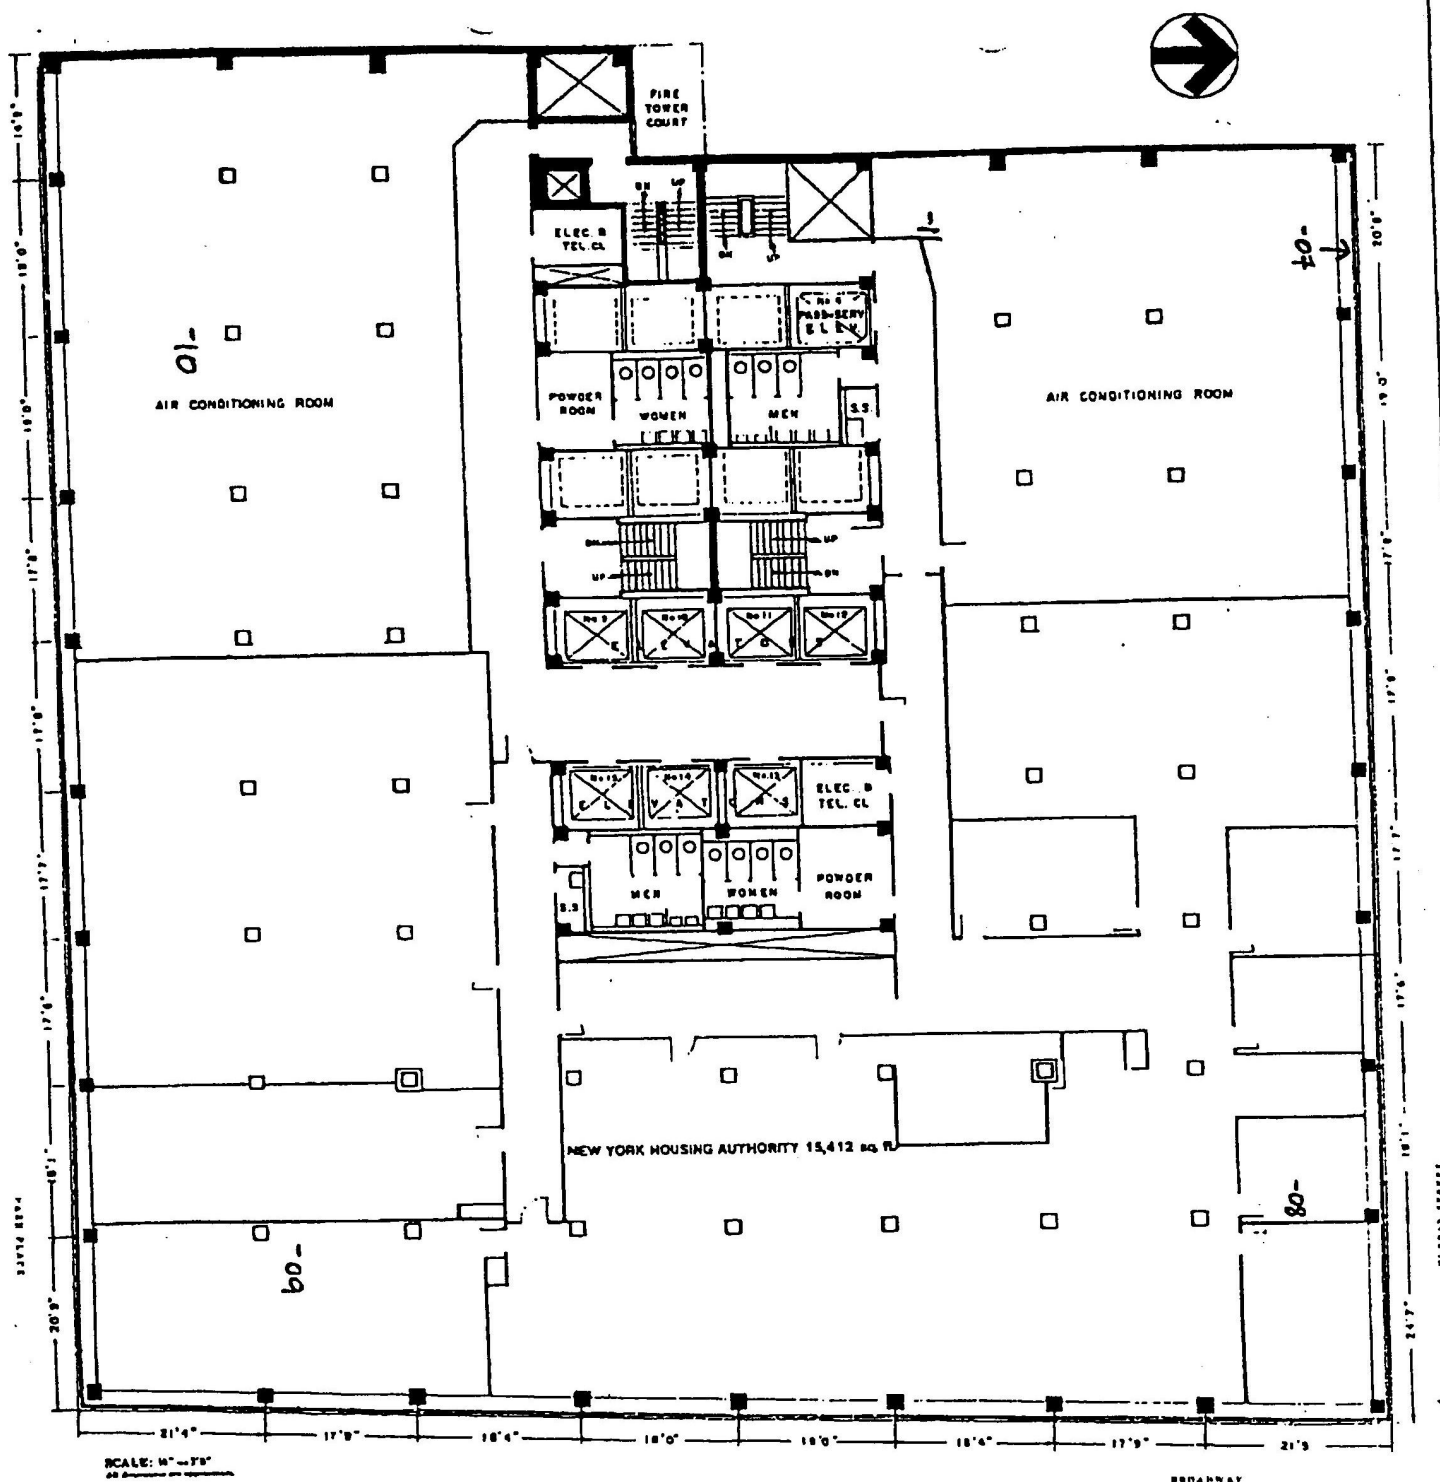


11TH FLOOR

250
BROADWAY

20-Story Art-Centered Office Building
(Planned)
From First Floor to Murphy Street
(Opposite City Hall)

8th FLOOR PLAN

WEISBERG, CASTRO ASSOC.
ARCHITECTS-DESIGNERS
875 AVE. OF THE AMERICAS
NEW YORK, NEW YORK 10001

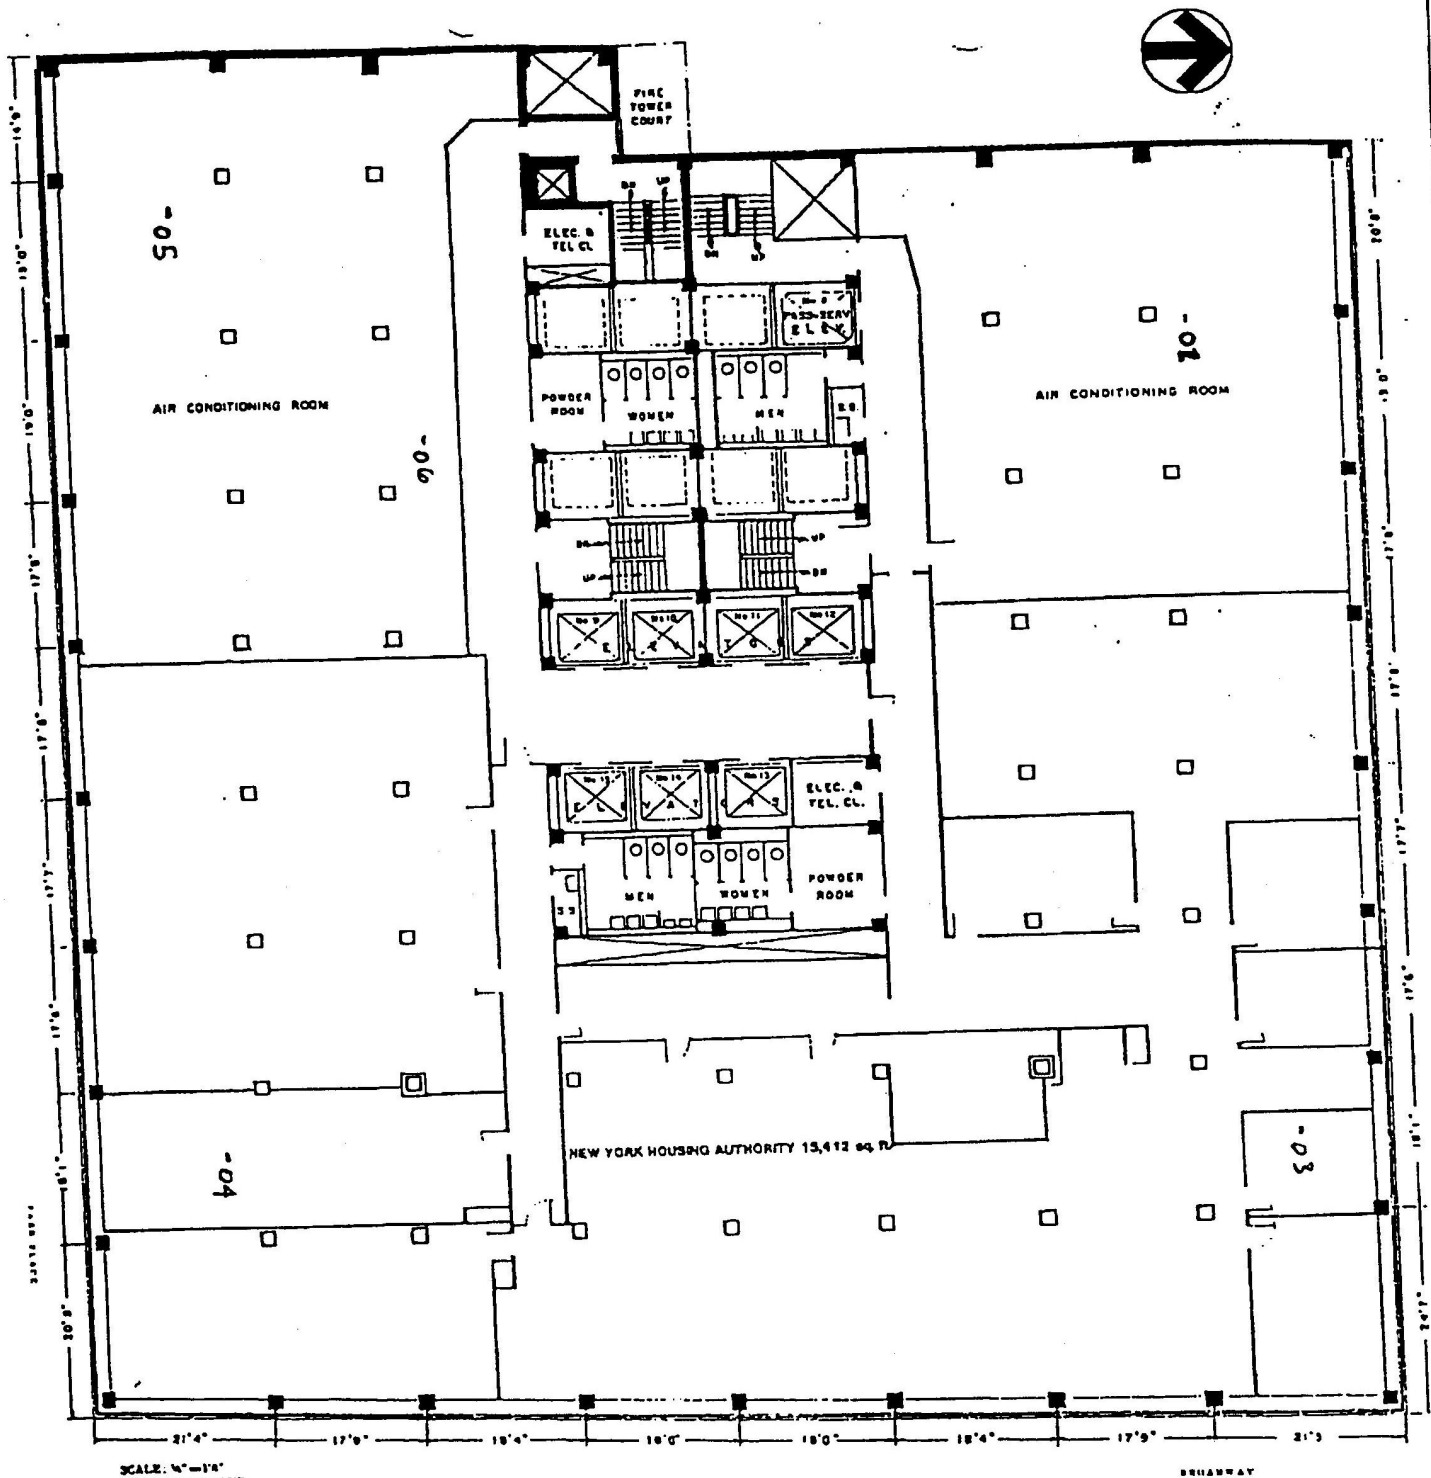

SCALE: 4"=1'-0"

250

20. Serv in Conditional Office Building
Floorhead
From First Stage to Library 5th and
10 Opposite City Hall

8th FLOOR PLAN

WEISBERG, CASTRO AS
ARCHITECTS-DESIGNER
875 AVE. OF THE AMERIC
NEW YORK, NEW YORK TC


Sent By: IMA;

212 727 7181;

Sep-18-01 3:50PM;

Page 22/28

24TH FLOOR

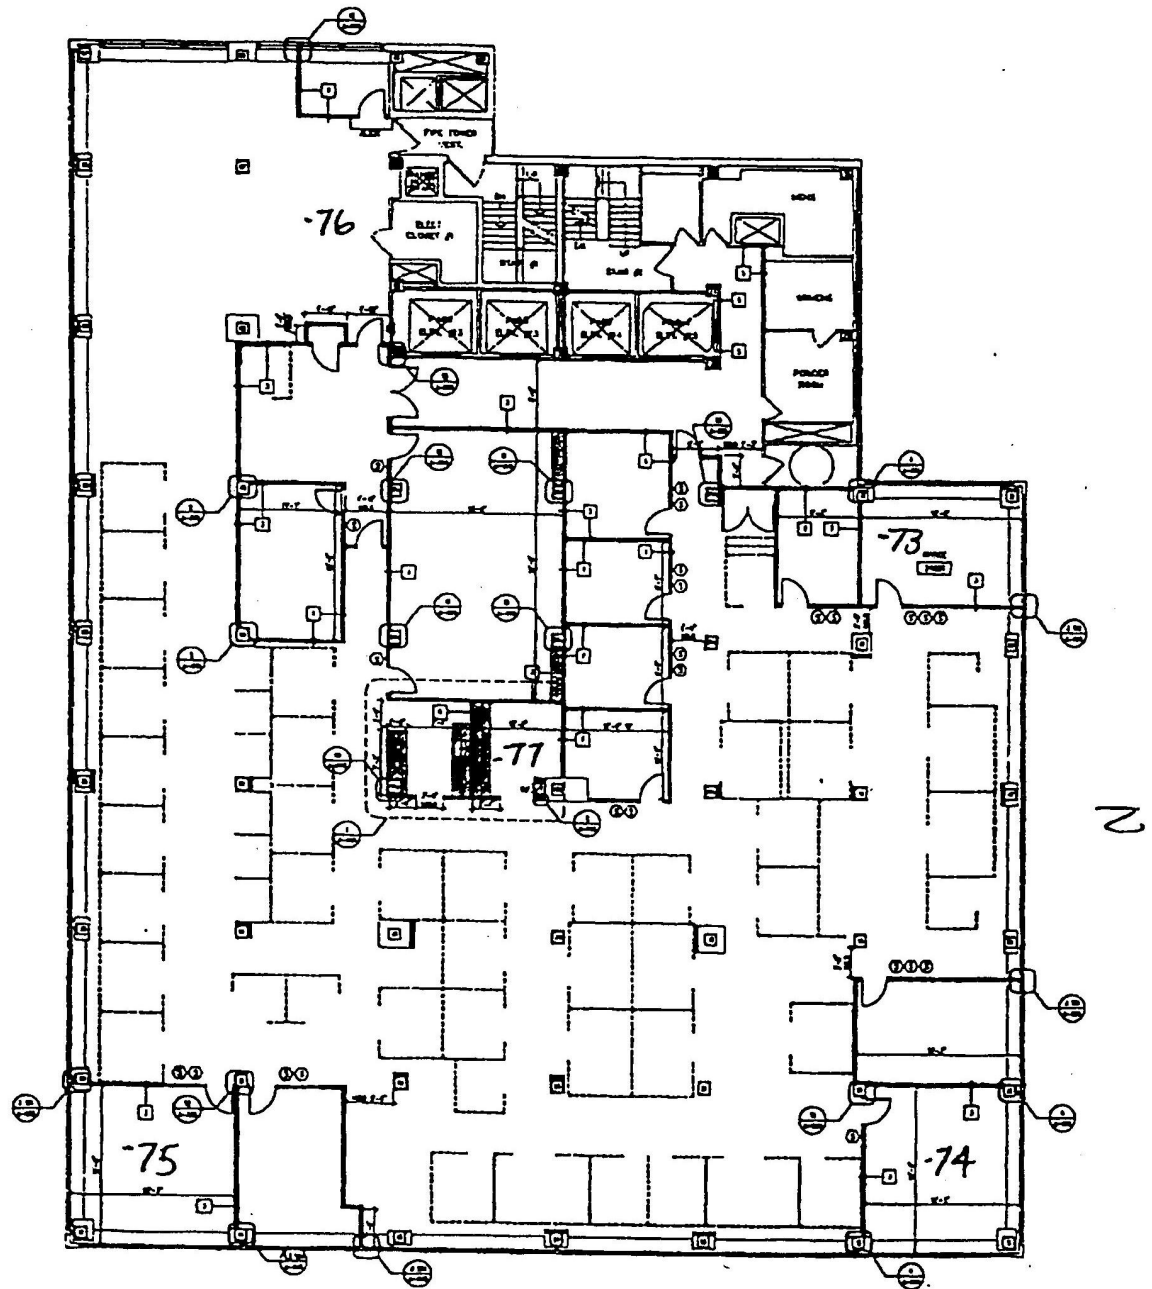

24th FL
PARTITION PLAIN

2: